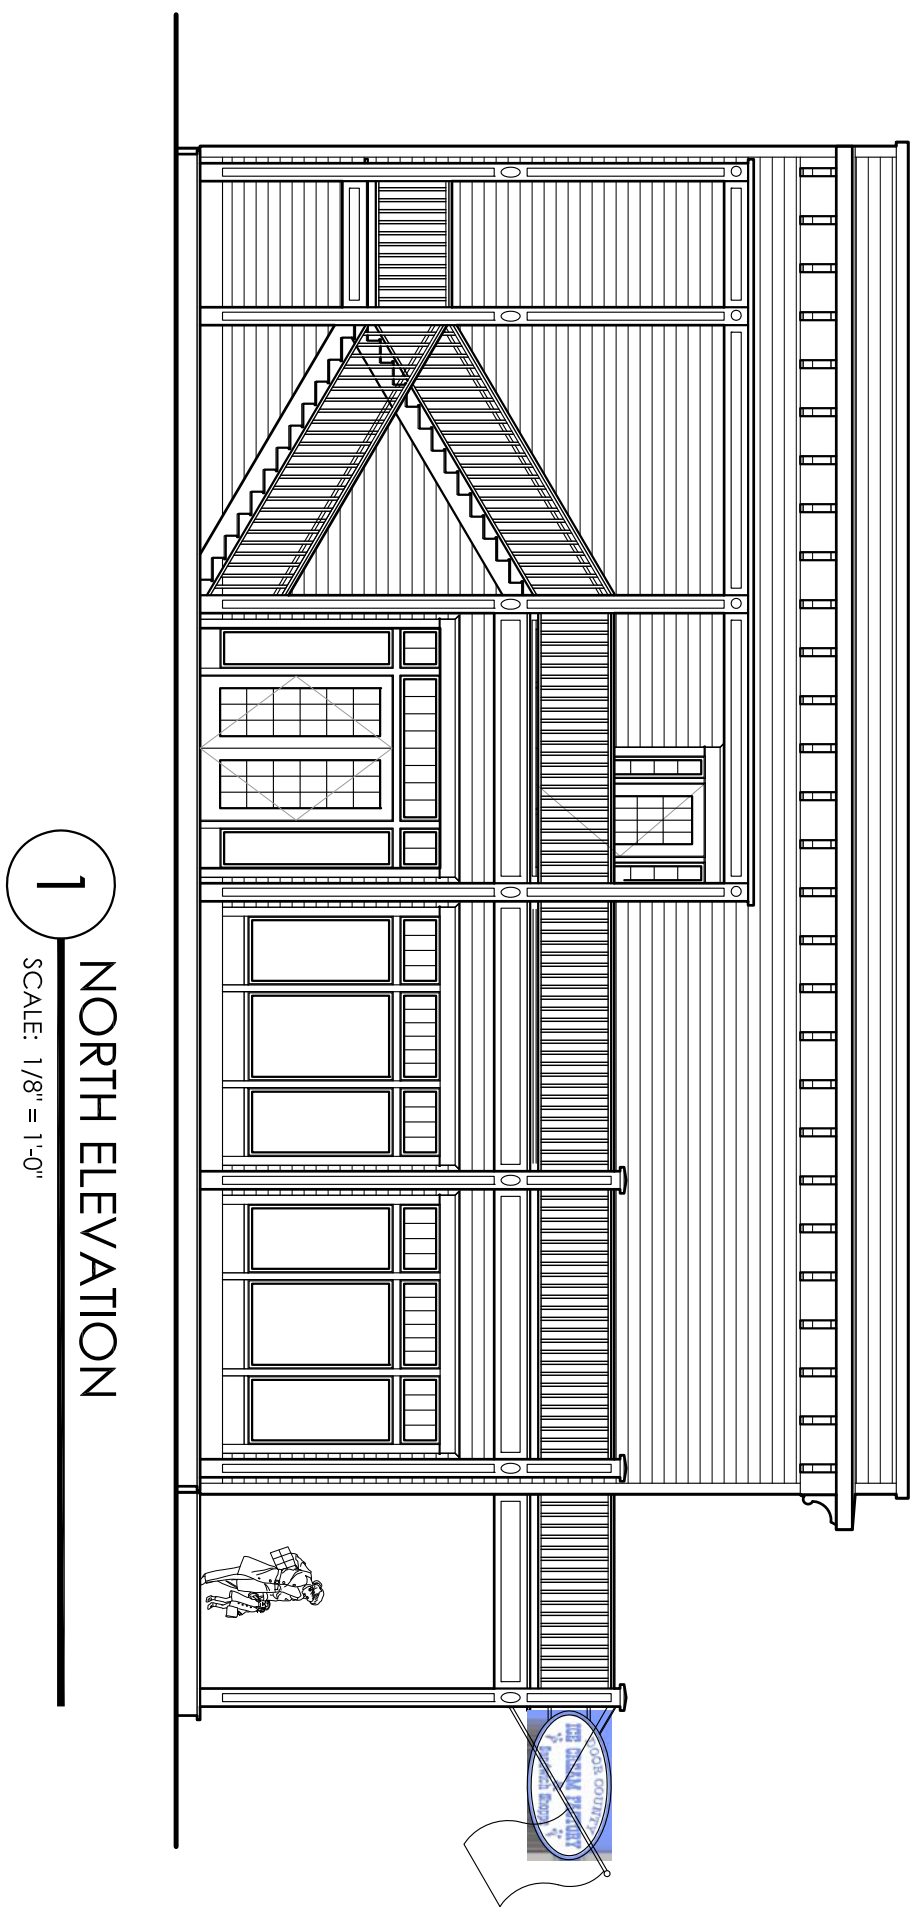

1 NORTH ELEVATION

SCALE: 1/8" = 1'-0"

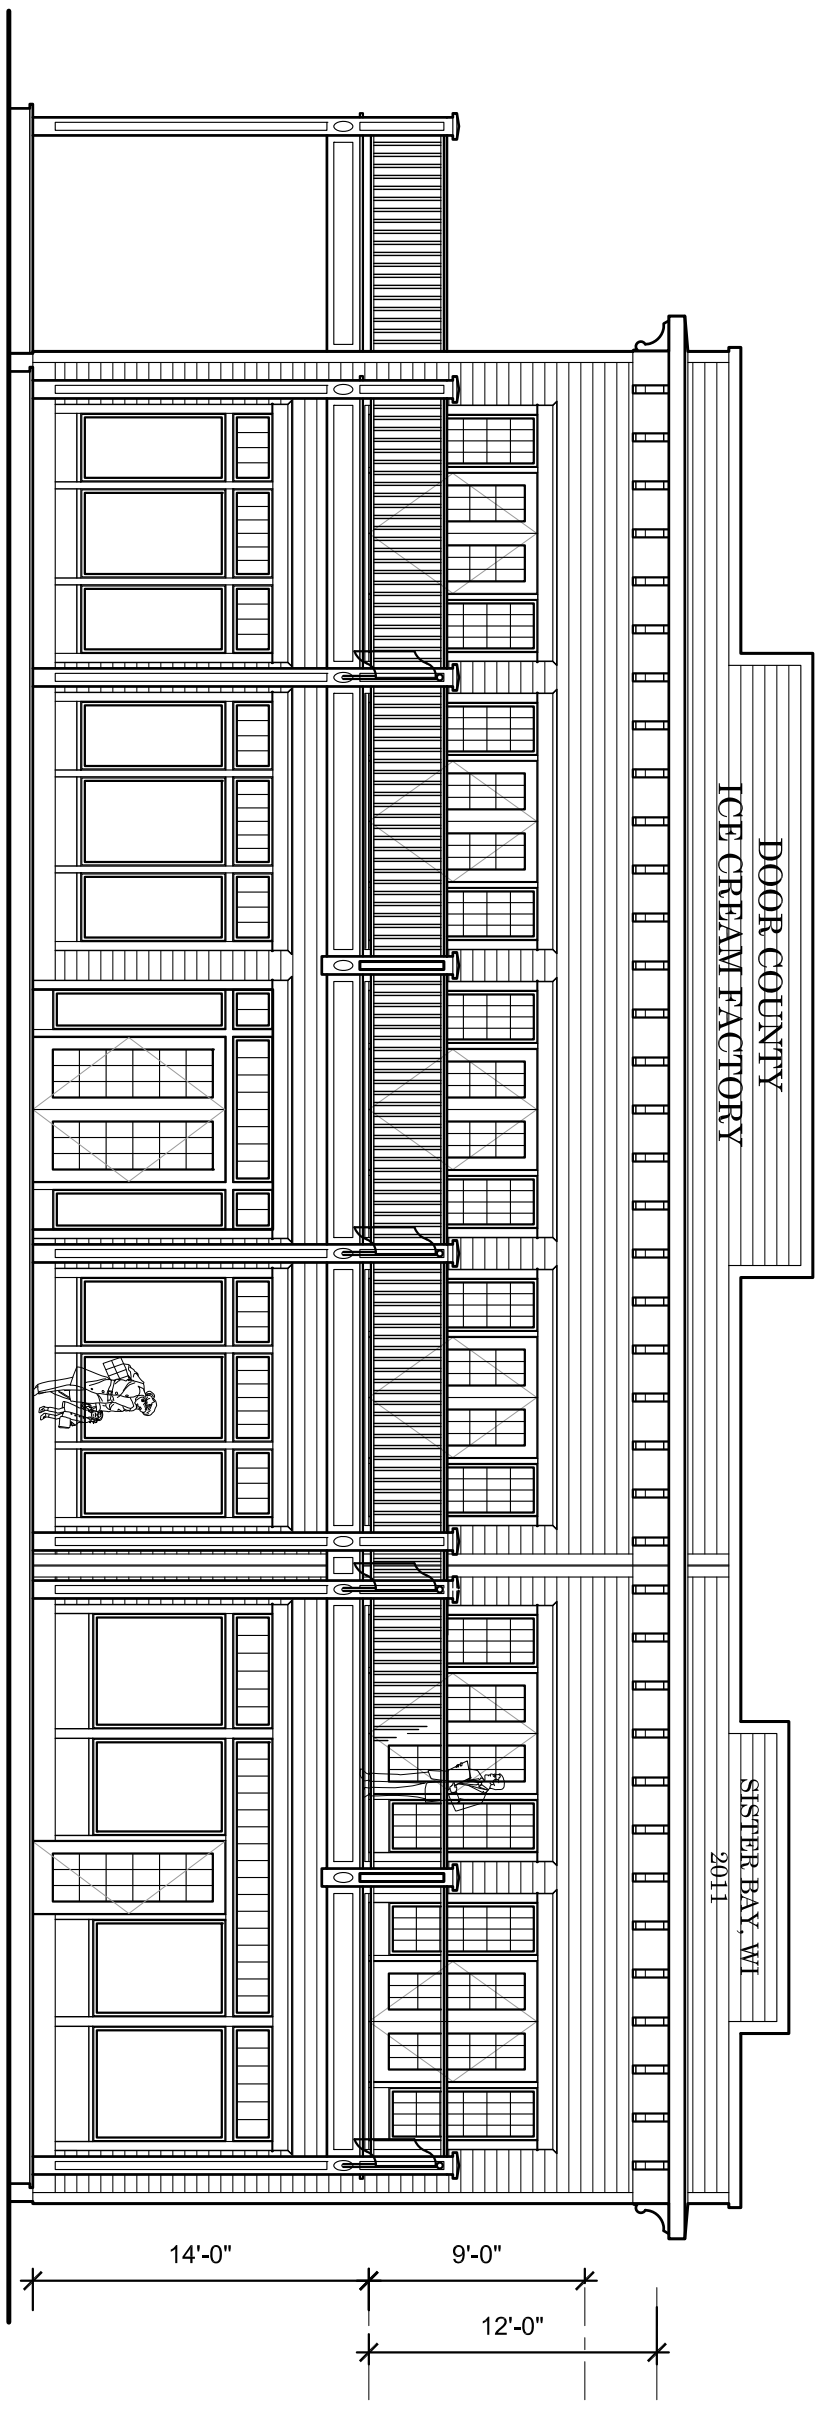

2 STREET ELEVATION

SCALE: 1/8" = 1'-0"

A201

DOOR COUNTY ICE CREAM FACTORY

OWNER: TODD FRISONI

EXTERIOR ELEVATIONS

SISTER BAY, WI

DESIGNER: PATRICK DENAHEY, AIA