1 REAR ELEVATION

SCALE: 1/8" = 1'-0"

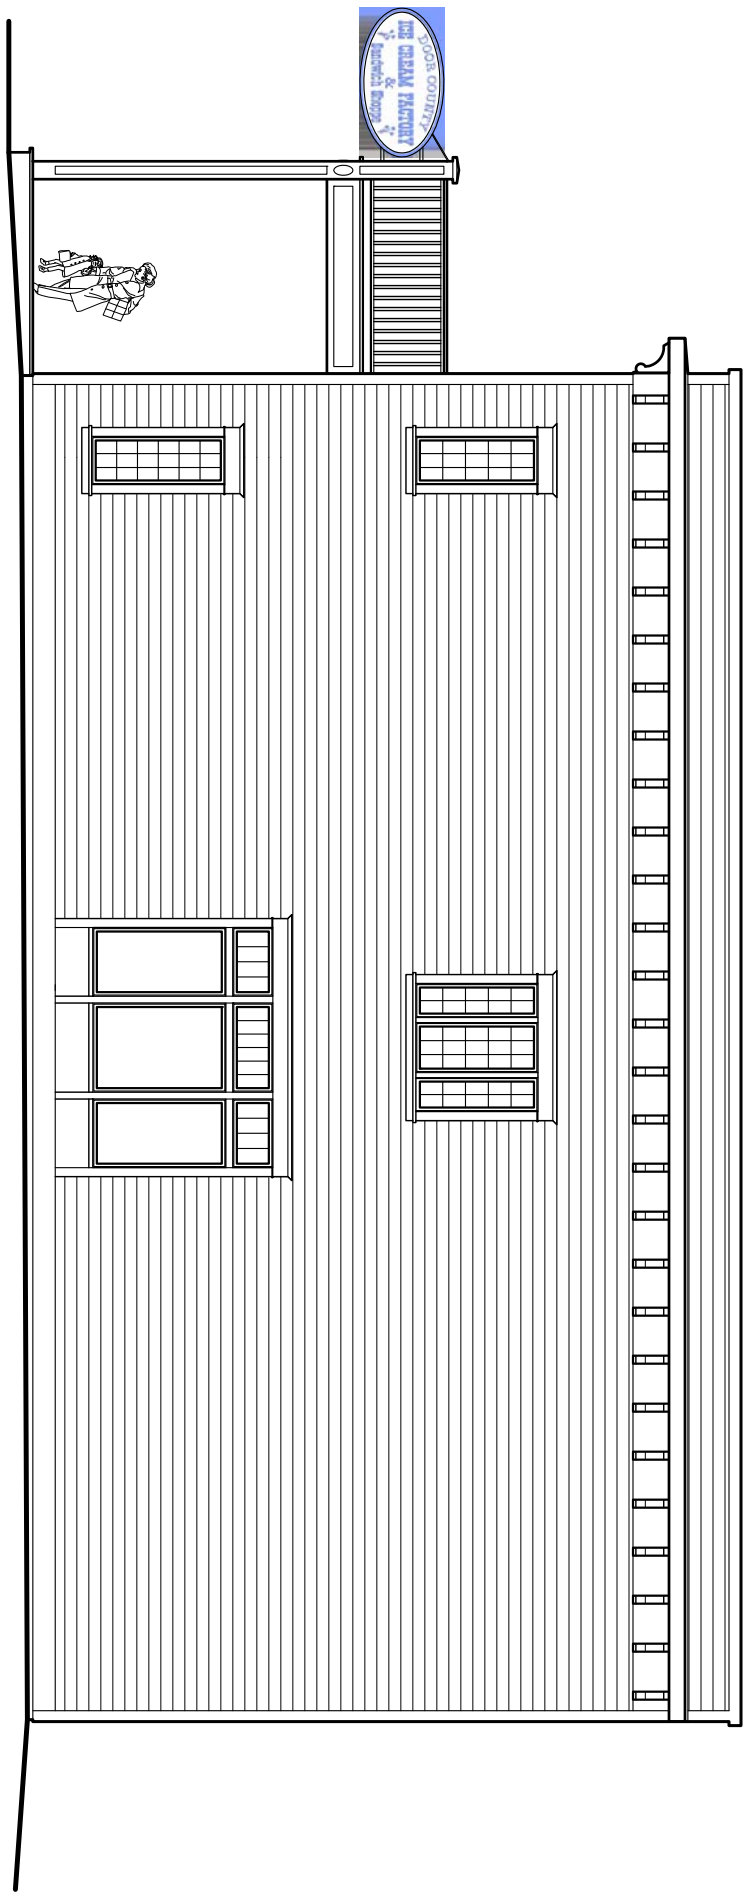

2 SOUTH ELEVATION

SCALE: 1/8" = 1'-0"

A202

DOOR COUNTY ICE CREAM FACTORY

OWNER: TODD FRISONI

EXTERIOR ELEVATIONS

SISTER BAY, WI

DESIGNER: PATRICK DENAHEY, AIA