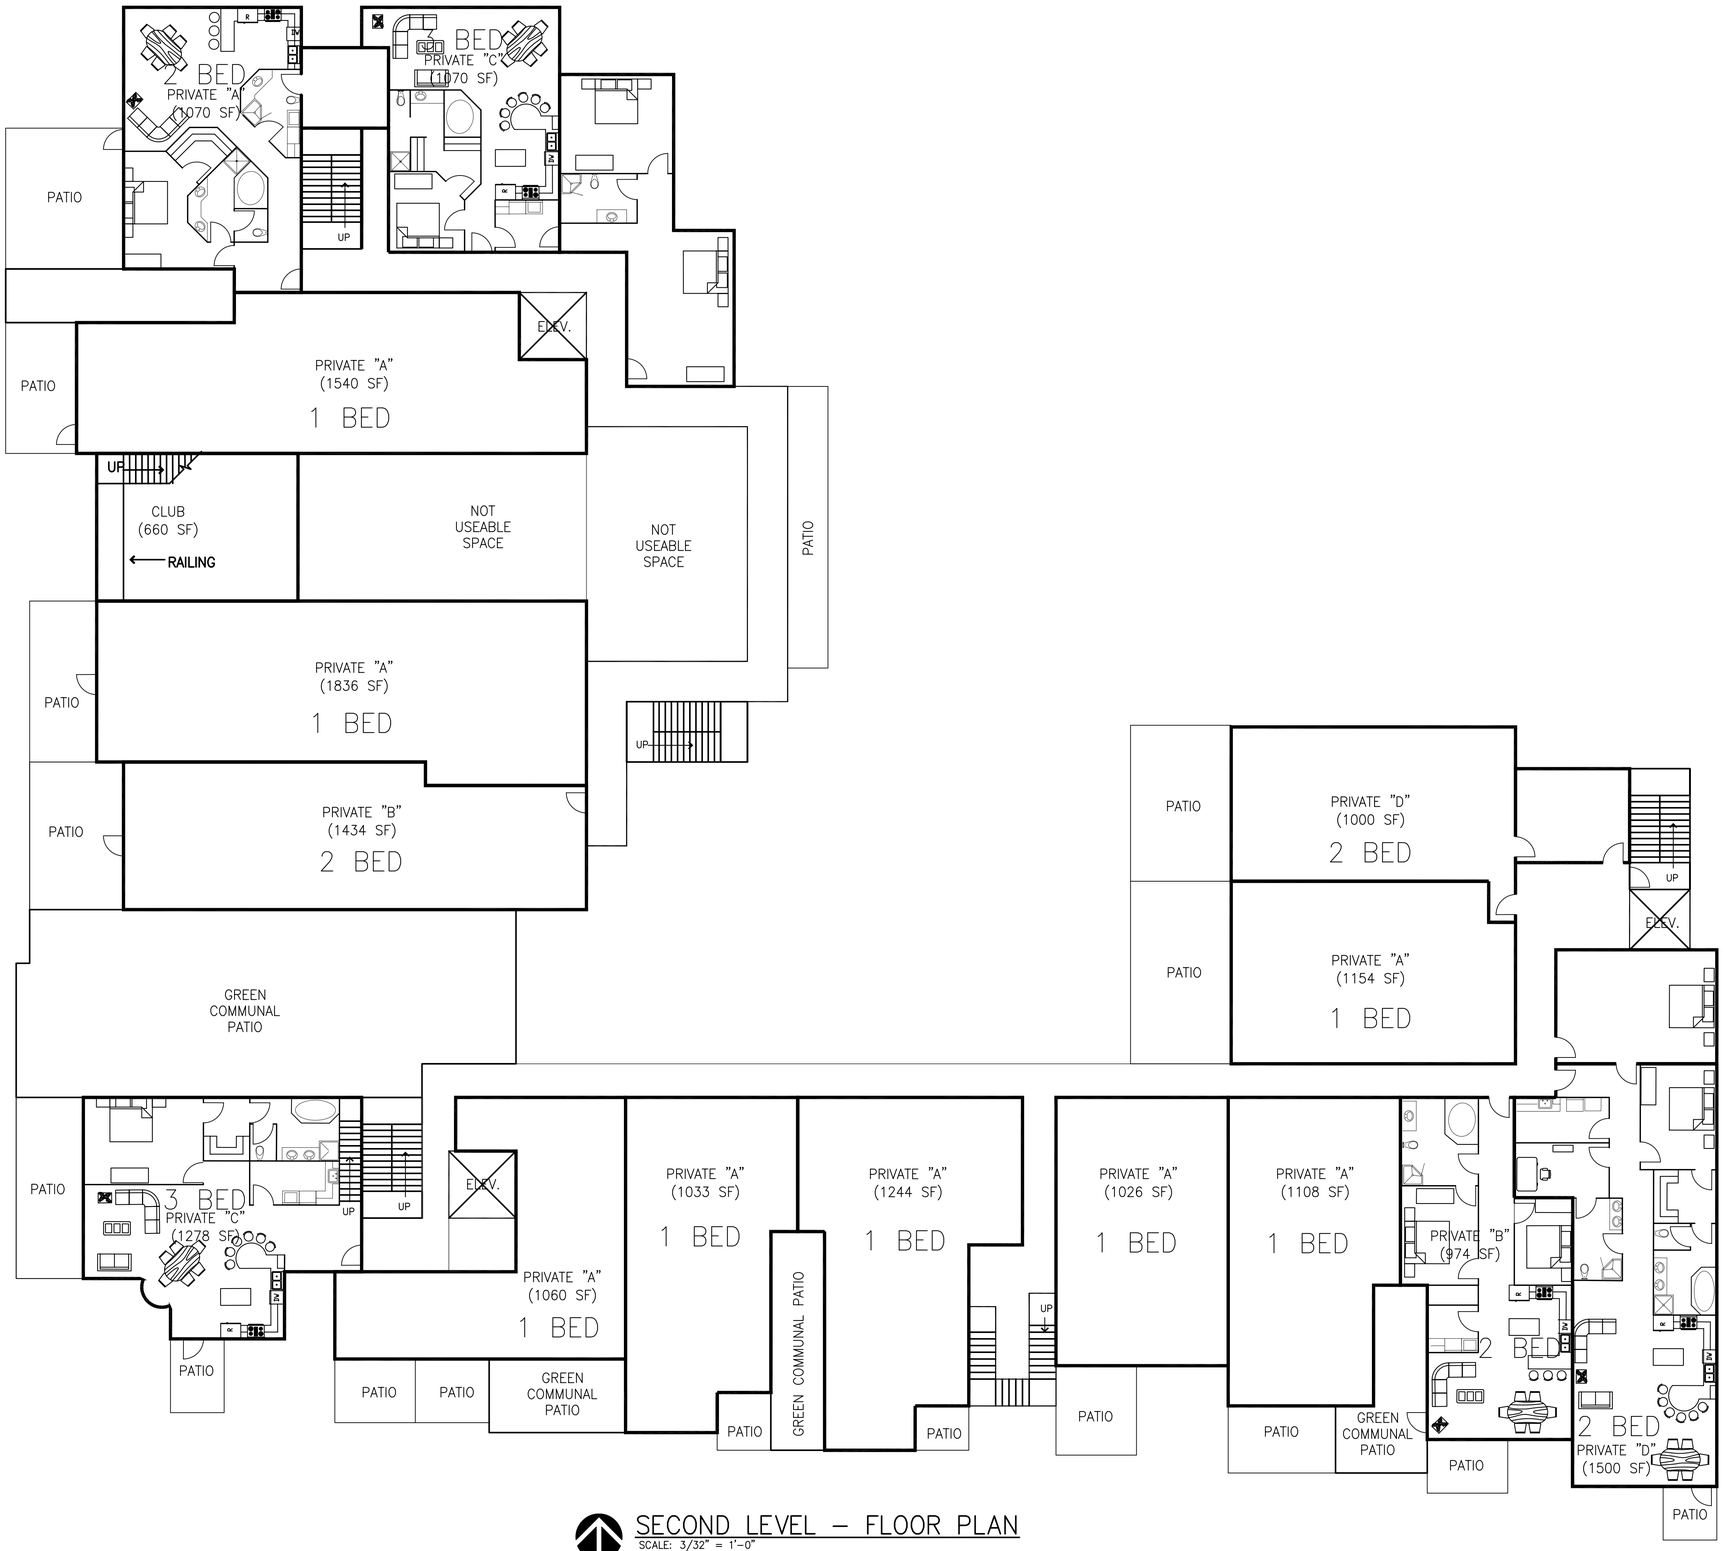

SECOND LEVEL – FLOOR PLAN
SCALE: 3/32" = 1'-0"

NOT FOR CONSTRUCTION

Drawings and Specifications prepared by The Boldt Company shall not be copied, distributed or used except as authorized by contract without expressed written consent of the Boldt Company.

BOLDT™
Technical Services
2525 N. ROEMER RD., P.O. BOX 419
APPLETON, WI 54912-0419 920-739-6321

MARINA LANDING
DOOR COUNTY
GAGE INC.
SISTER BAY, WI

SECOND LEVEL
FLOOR PLAN

DWG RELEASE RECORD

REV	DATE	PURPOSE
A	09-05-06	PLAN COMMISSION REVIEW

PROJECT NO. 88908
FILENAME 88908 A1-2
DRWN BY SB
CHK'D BY DH
DRAWING NO. A1.2