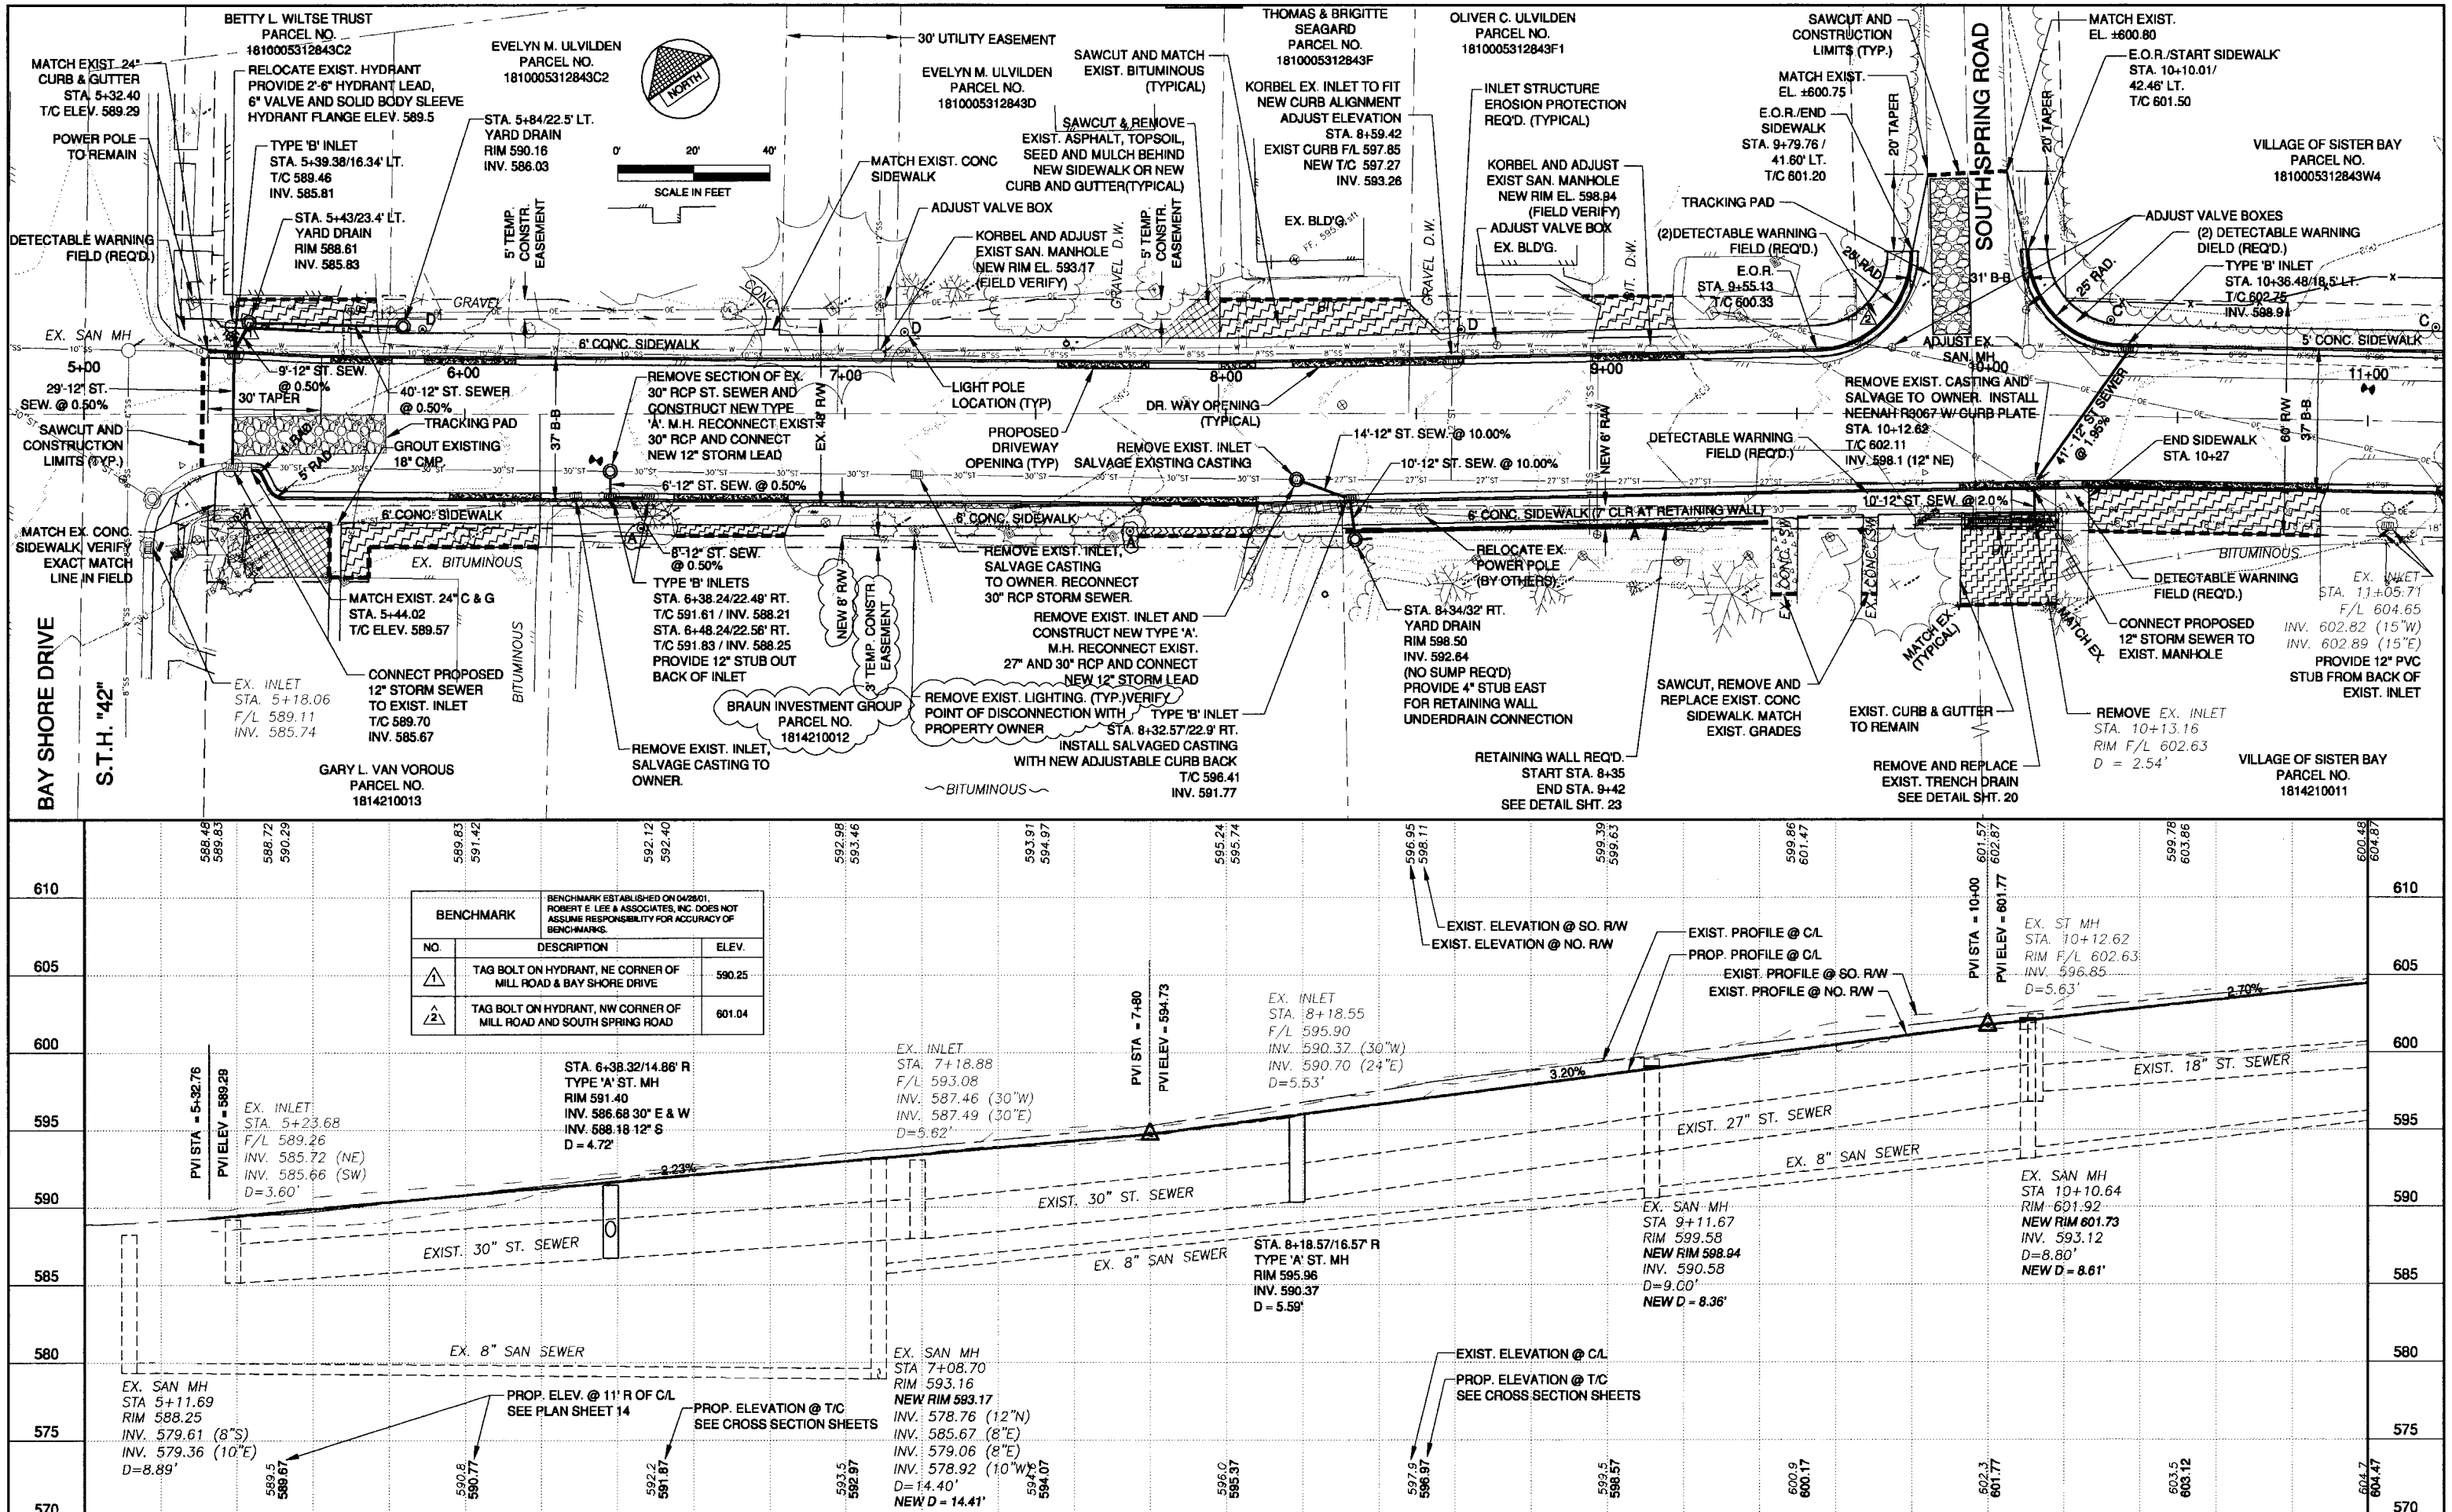

NO.	DATE	APPROV.	REVISION	NO.	DATE	APPROV.	REVISION
1	3/17/05	PTW	REVISED R/W, SIDEWALK & LIGHTING ±STA 6+20/RT.-STA 8+30/RT.				

DRAWN R. TEDTMAN
CHECKED R. SWIONTEK
DESIGNED P. WELTER

CONTRACT NO. 0282-05-01
2005 STREET AND UTILITY IMPROVEMENTS
VILLAGE OF SISTER BAY
DOOR COUNTY, WISCONSIN

MILL ROAD FROM STH 42
TO 100' EAST OF SOUTH SPRING ROAD

DATE 01/2005
FILE 02821134
JOB NO. 282113

Robert E. Lee & Associates, Inc.
ENGINEERING, SURVEYING, ENVIRONMENTAL SERVICES
4664 COLDEN POND PARK COURT
ONEIDA, WI. 54155
PHONE:(920) 662-9641
INTERNET: www.releeinc.com
FAX:(920) 662-9141

SHEET NO. 4

PLAN: PLAN1
LAYOUT: mill road+001
PROFILE: TW