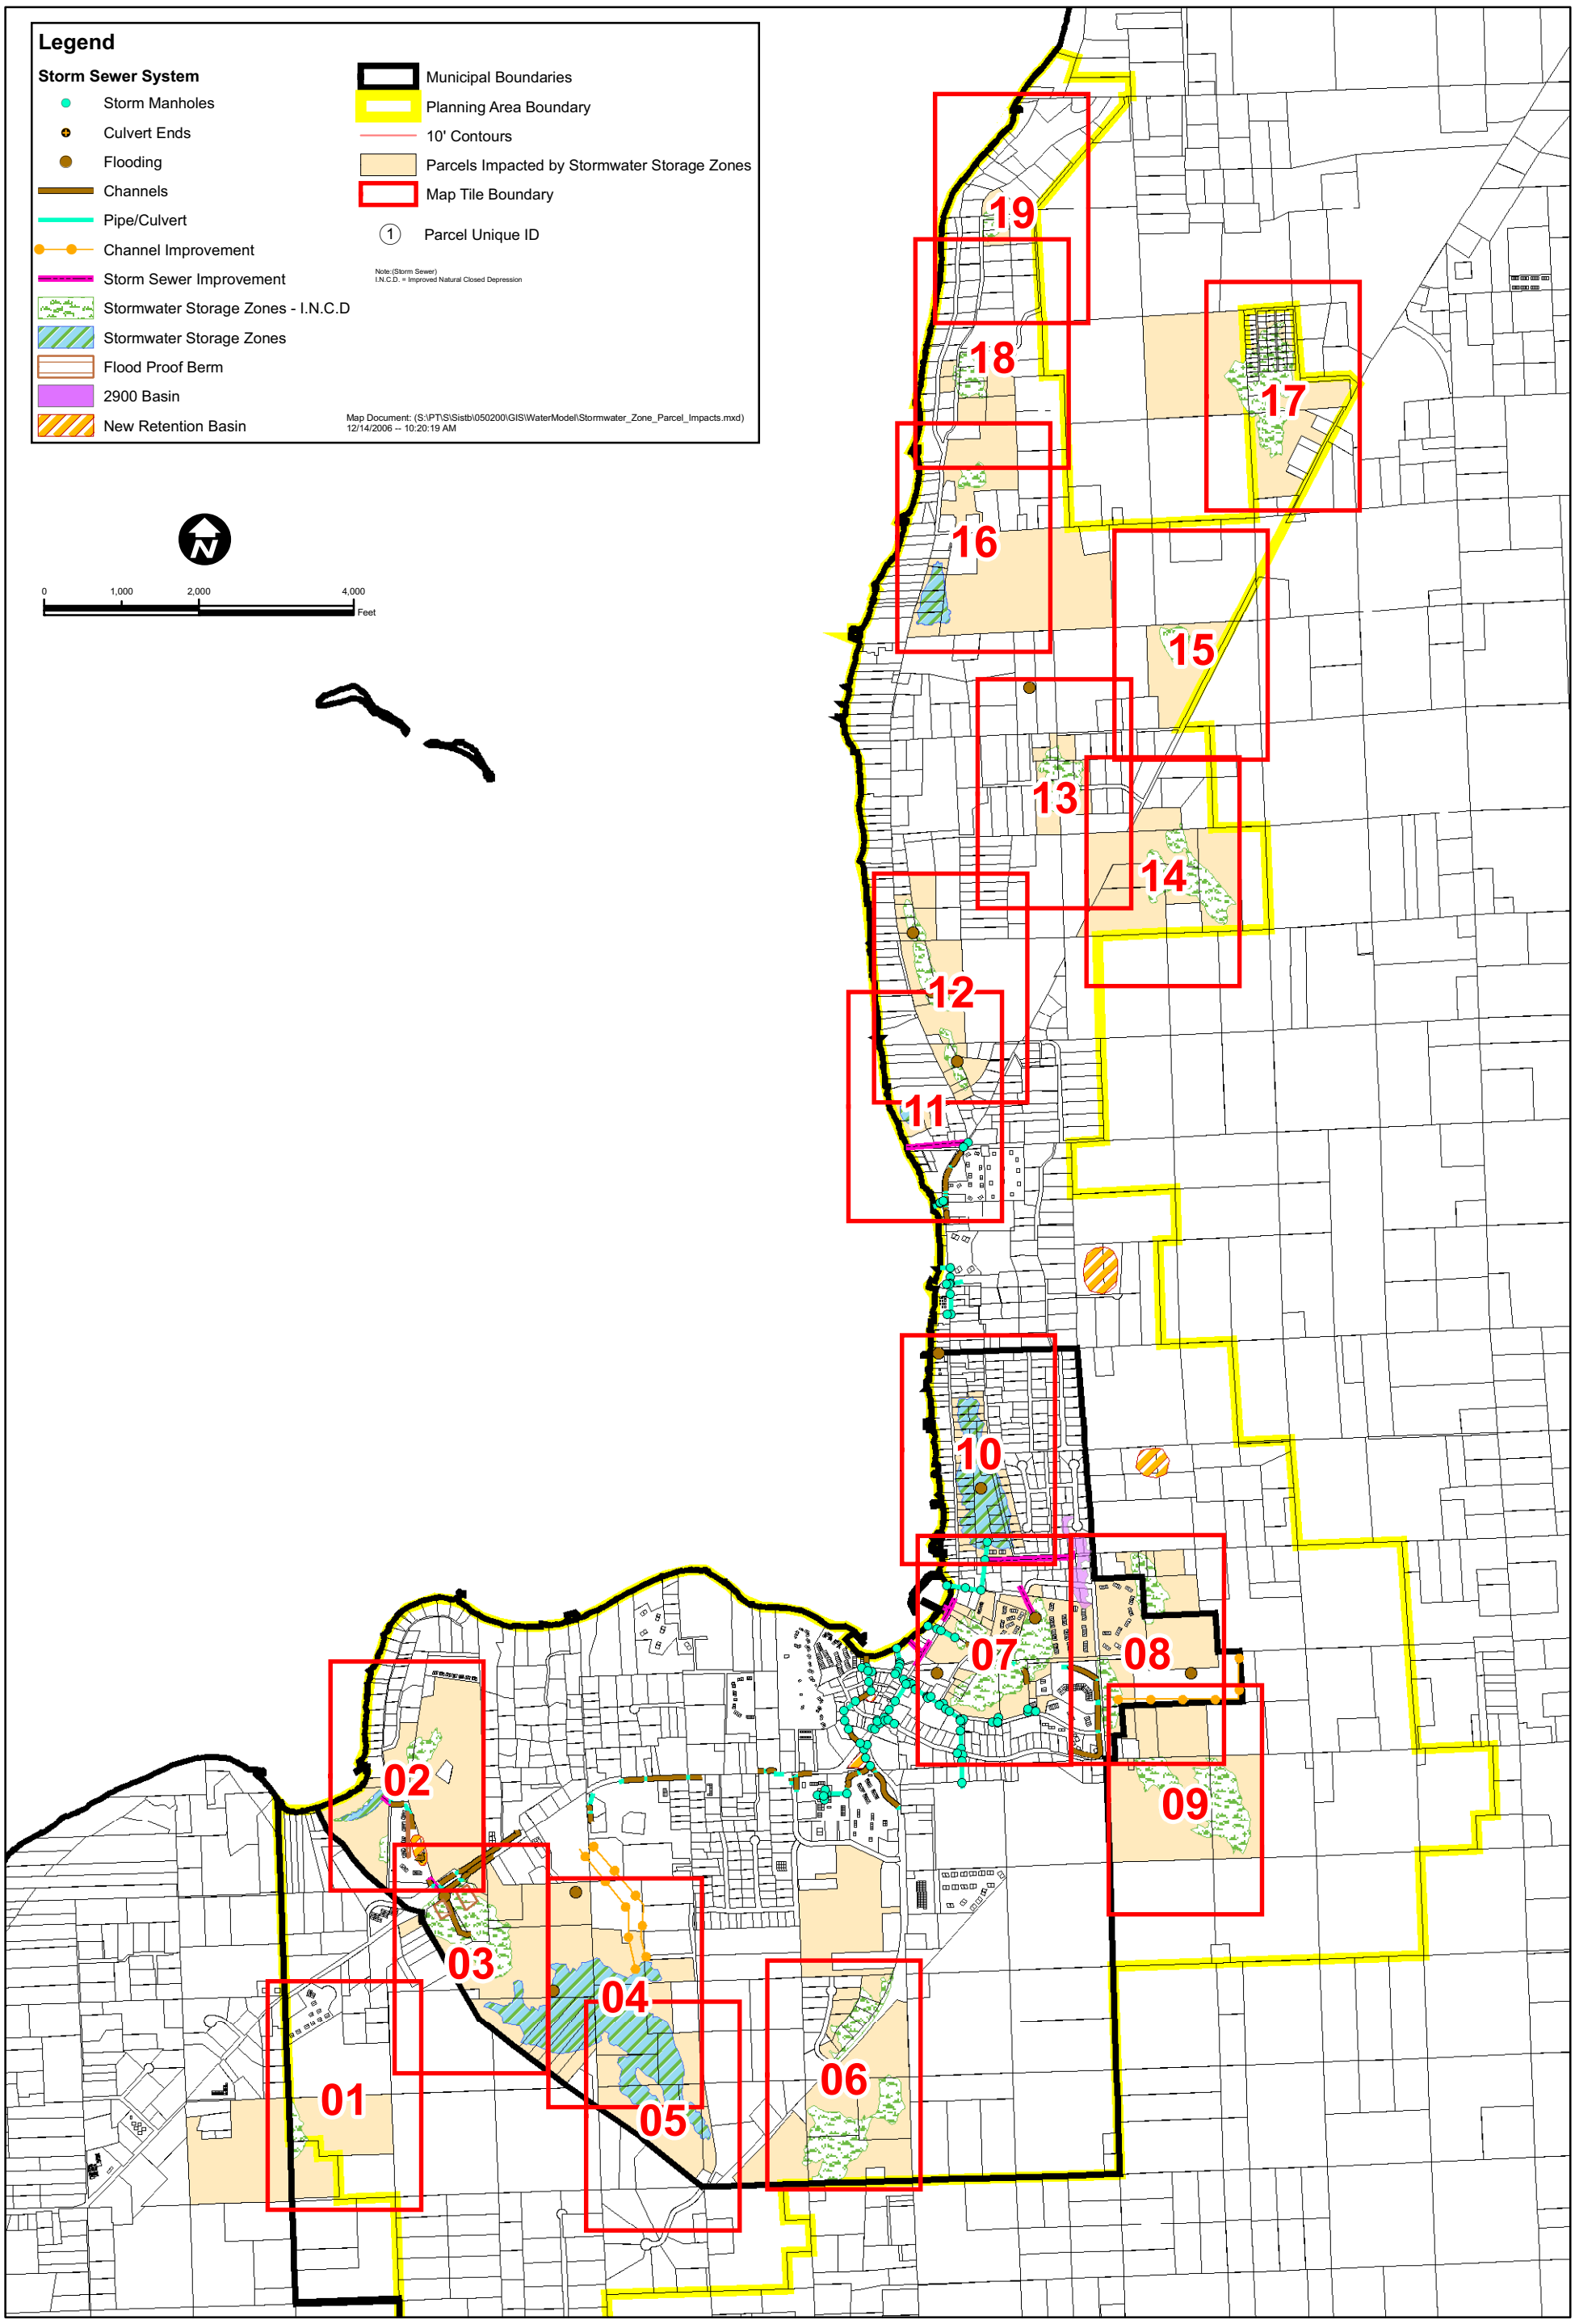

SEH
425 WEST WATER STREET
SUITE 300
APPLETON, WI 54911-6058
PHONE: (920) 380-2800
FAX: (920) 380-2801
www.sehinc.com

FILE NO.
ASISTB0502.00

DATE:
12/27/06

RECOMMENDED STORM WATER STORAGE ZONES
(Map Series)
Village of Sister Bay

Map Book
Title Page

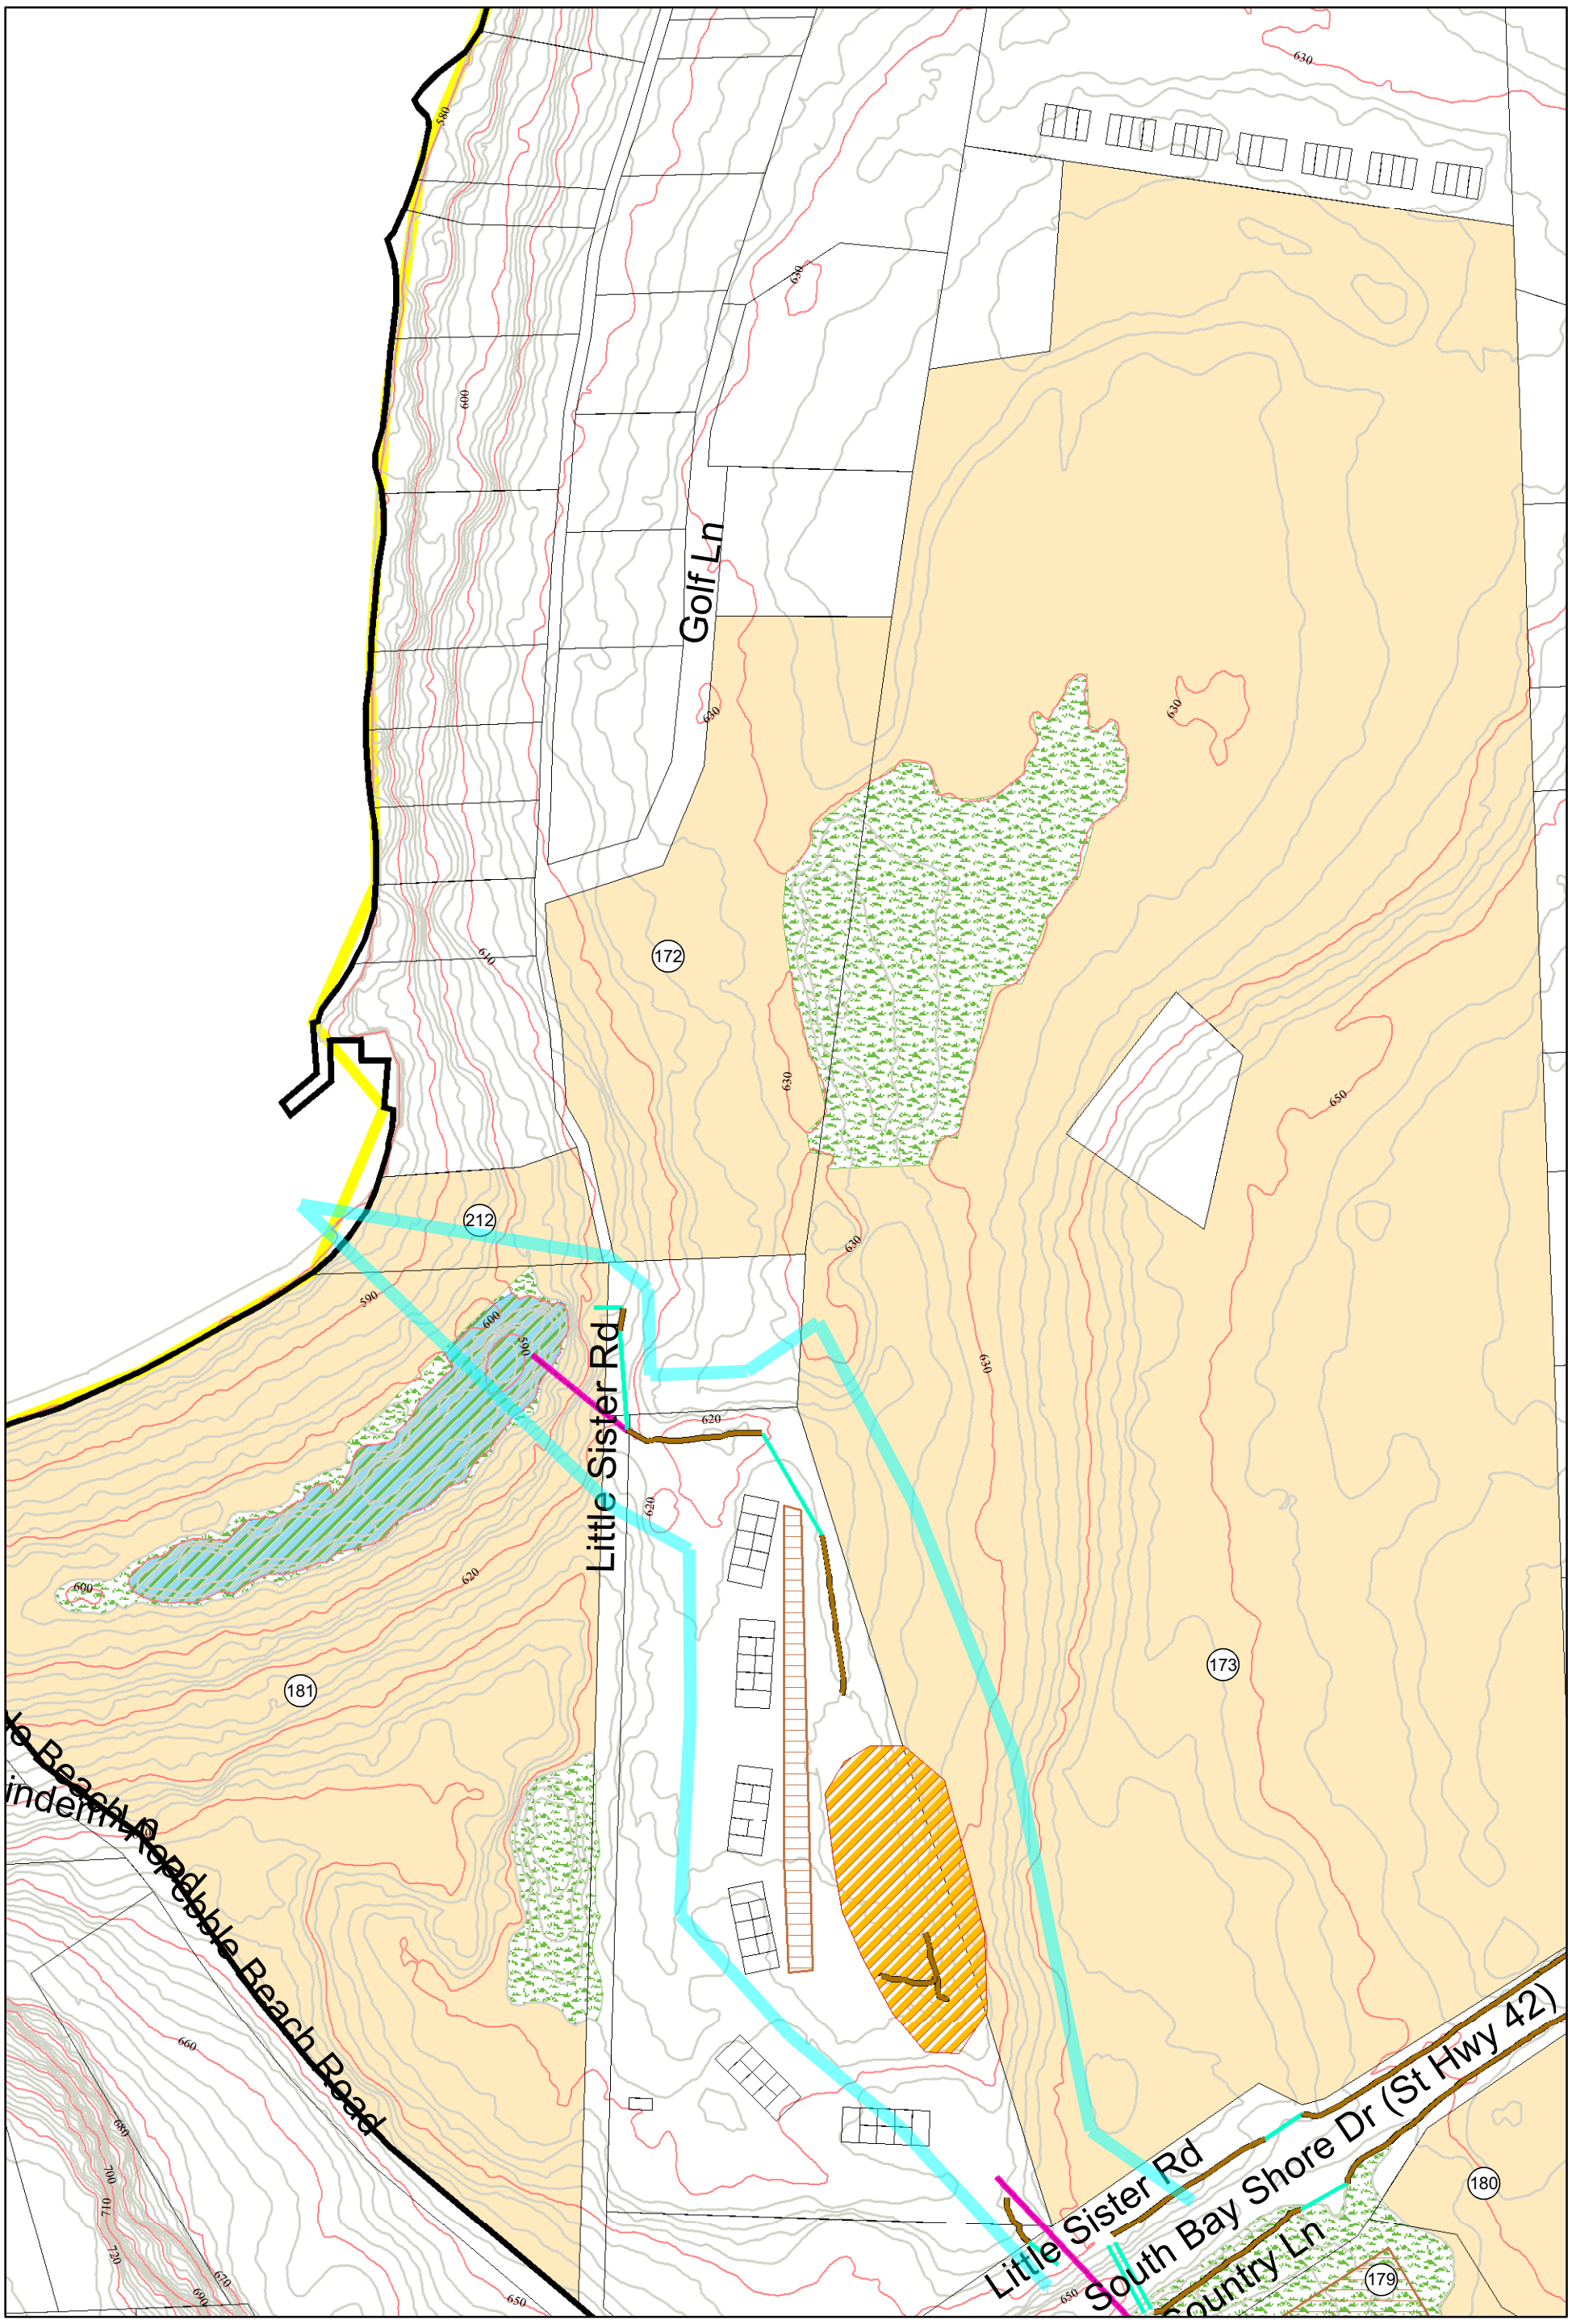

SEH

425 WEST WATER STREET
SUITE 300
APPLETON, WI 54911-6058
PHONE: (920) 380-2800
FAX: (920) 380-2801
www.sehinc.com

FILE NO.
ASISTB0502.00

DATE:
12/27/06

RECOMMENDED STORM WATER STORAGE ZONES
Village of Sister Bay

0 100 200 Feet

Map Tile:
02

Map Document: (S:\PTS\Sistb\050200\GIS\Water\Model\Stormwater_Zone_Parcel_Impacts_MapBook.mxd)
12/27/2006 -- 2:43:07 PM

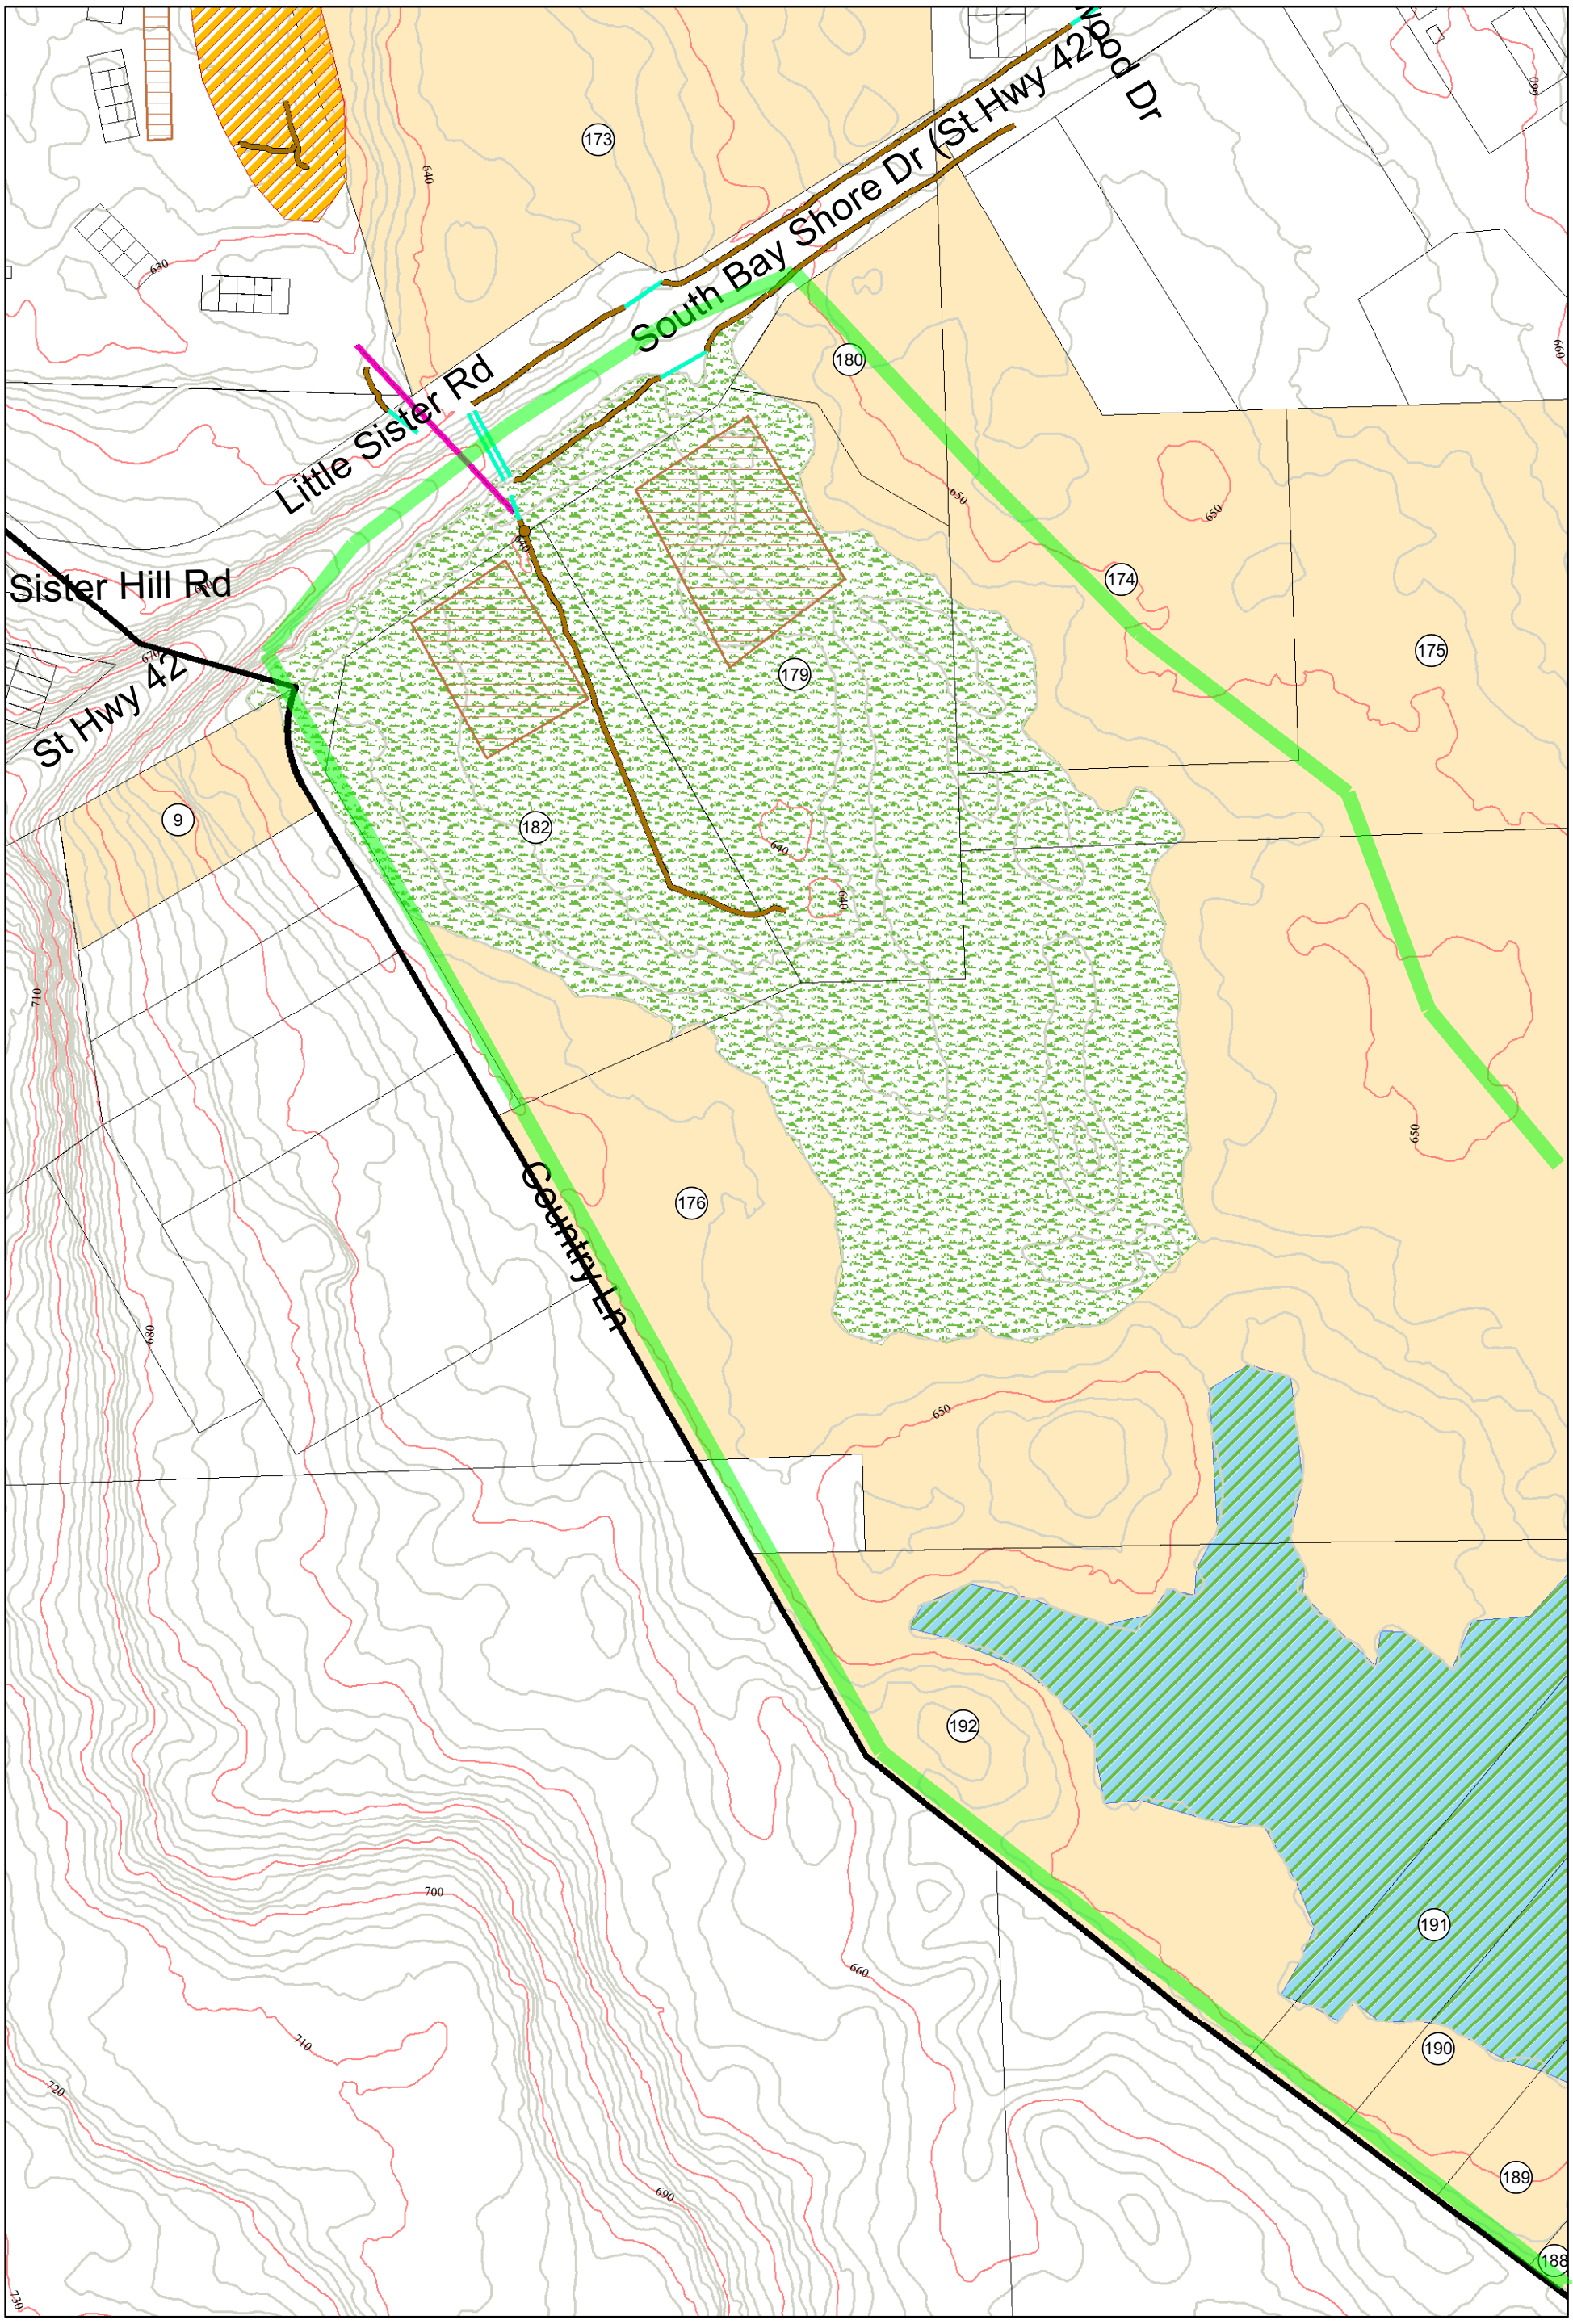

SEH

425 WEST WATER STREET
SUITE 300
APPLETON, WI 54911-6058
PHONE: (920) 380-2800
FAX: (920) 380-2801
www.sehinc.com

FILE NO.
ASISTB0502.00

DATE:
12/27/06

RECOMMENDED STORM WATER STORAGE ZONES
Village of Sister Bay

0 100 200 Feet

Map Tile:
03

Map Document: (S:\PTS\Sistb\050200\GIS\WaterModel\Stormwater_Zone_Parcel_Impacts_MapBook.mxd)
12/27/2006 -- 2:43:07 PM

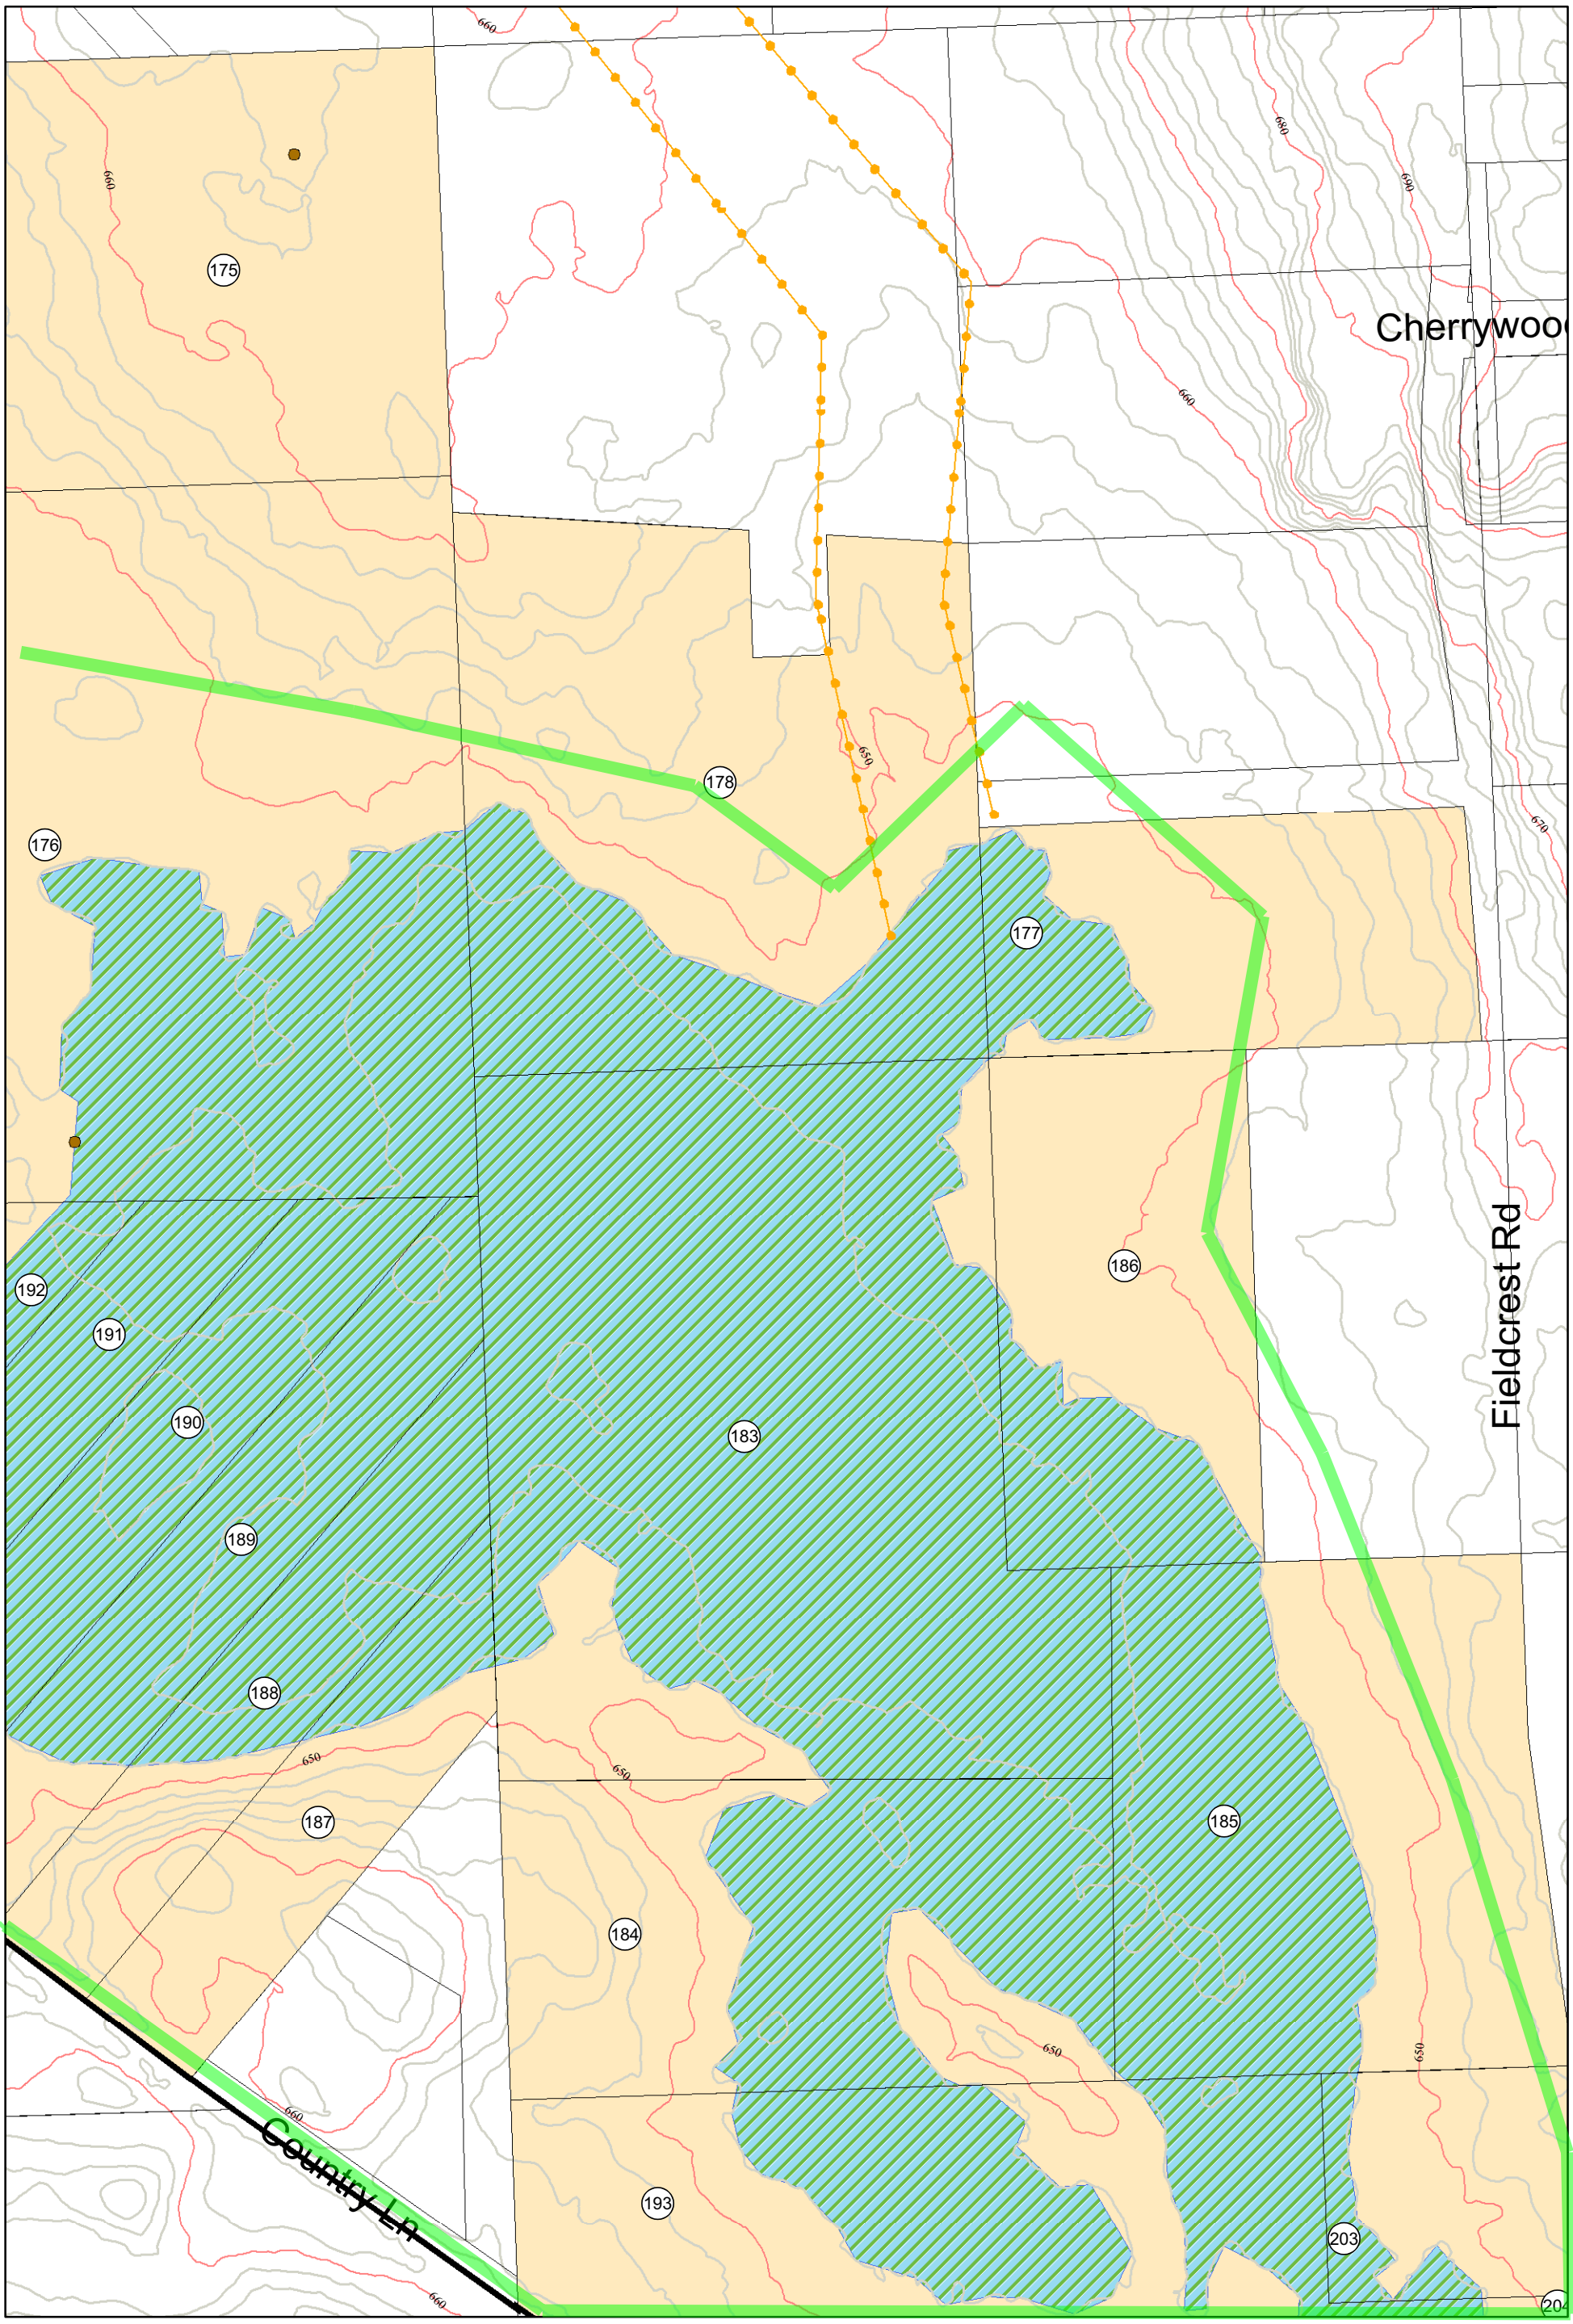

SEH

425 WEST WATER STREET
SUITE 300
APPLETON, WI 54911-6058
PHONE: (920) 380-2800
FAX: (920) 380-2801
www.sehinc.com

FILE NO.
ASISTB0502.00

DATE:
12/27/06

RECOMMENDED STORM WATER STORAGE ZONES
Village of Sister Bay

0 100 200 Feet

Map Tile:
04

Map Document: (S:\PTS\Sista\050200\GIS\Water\Model\Stormwater_Zone_Parcel_Impacts_MapBook.mxd)
12/27/2006 -- 2:43:07 PM

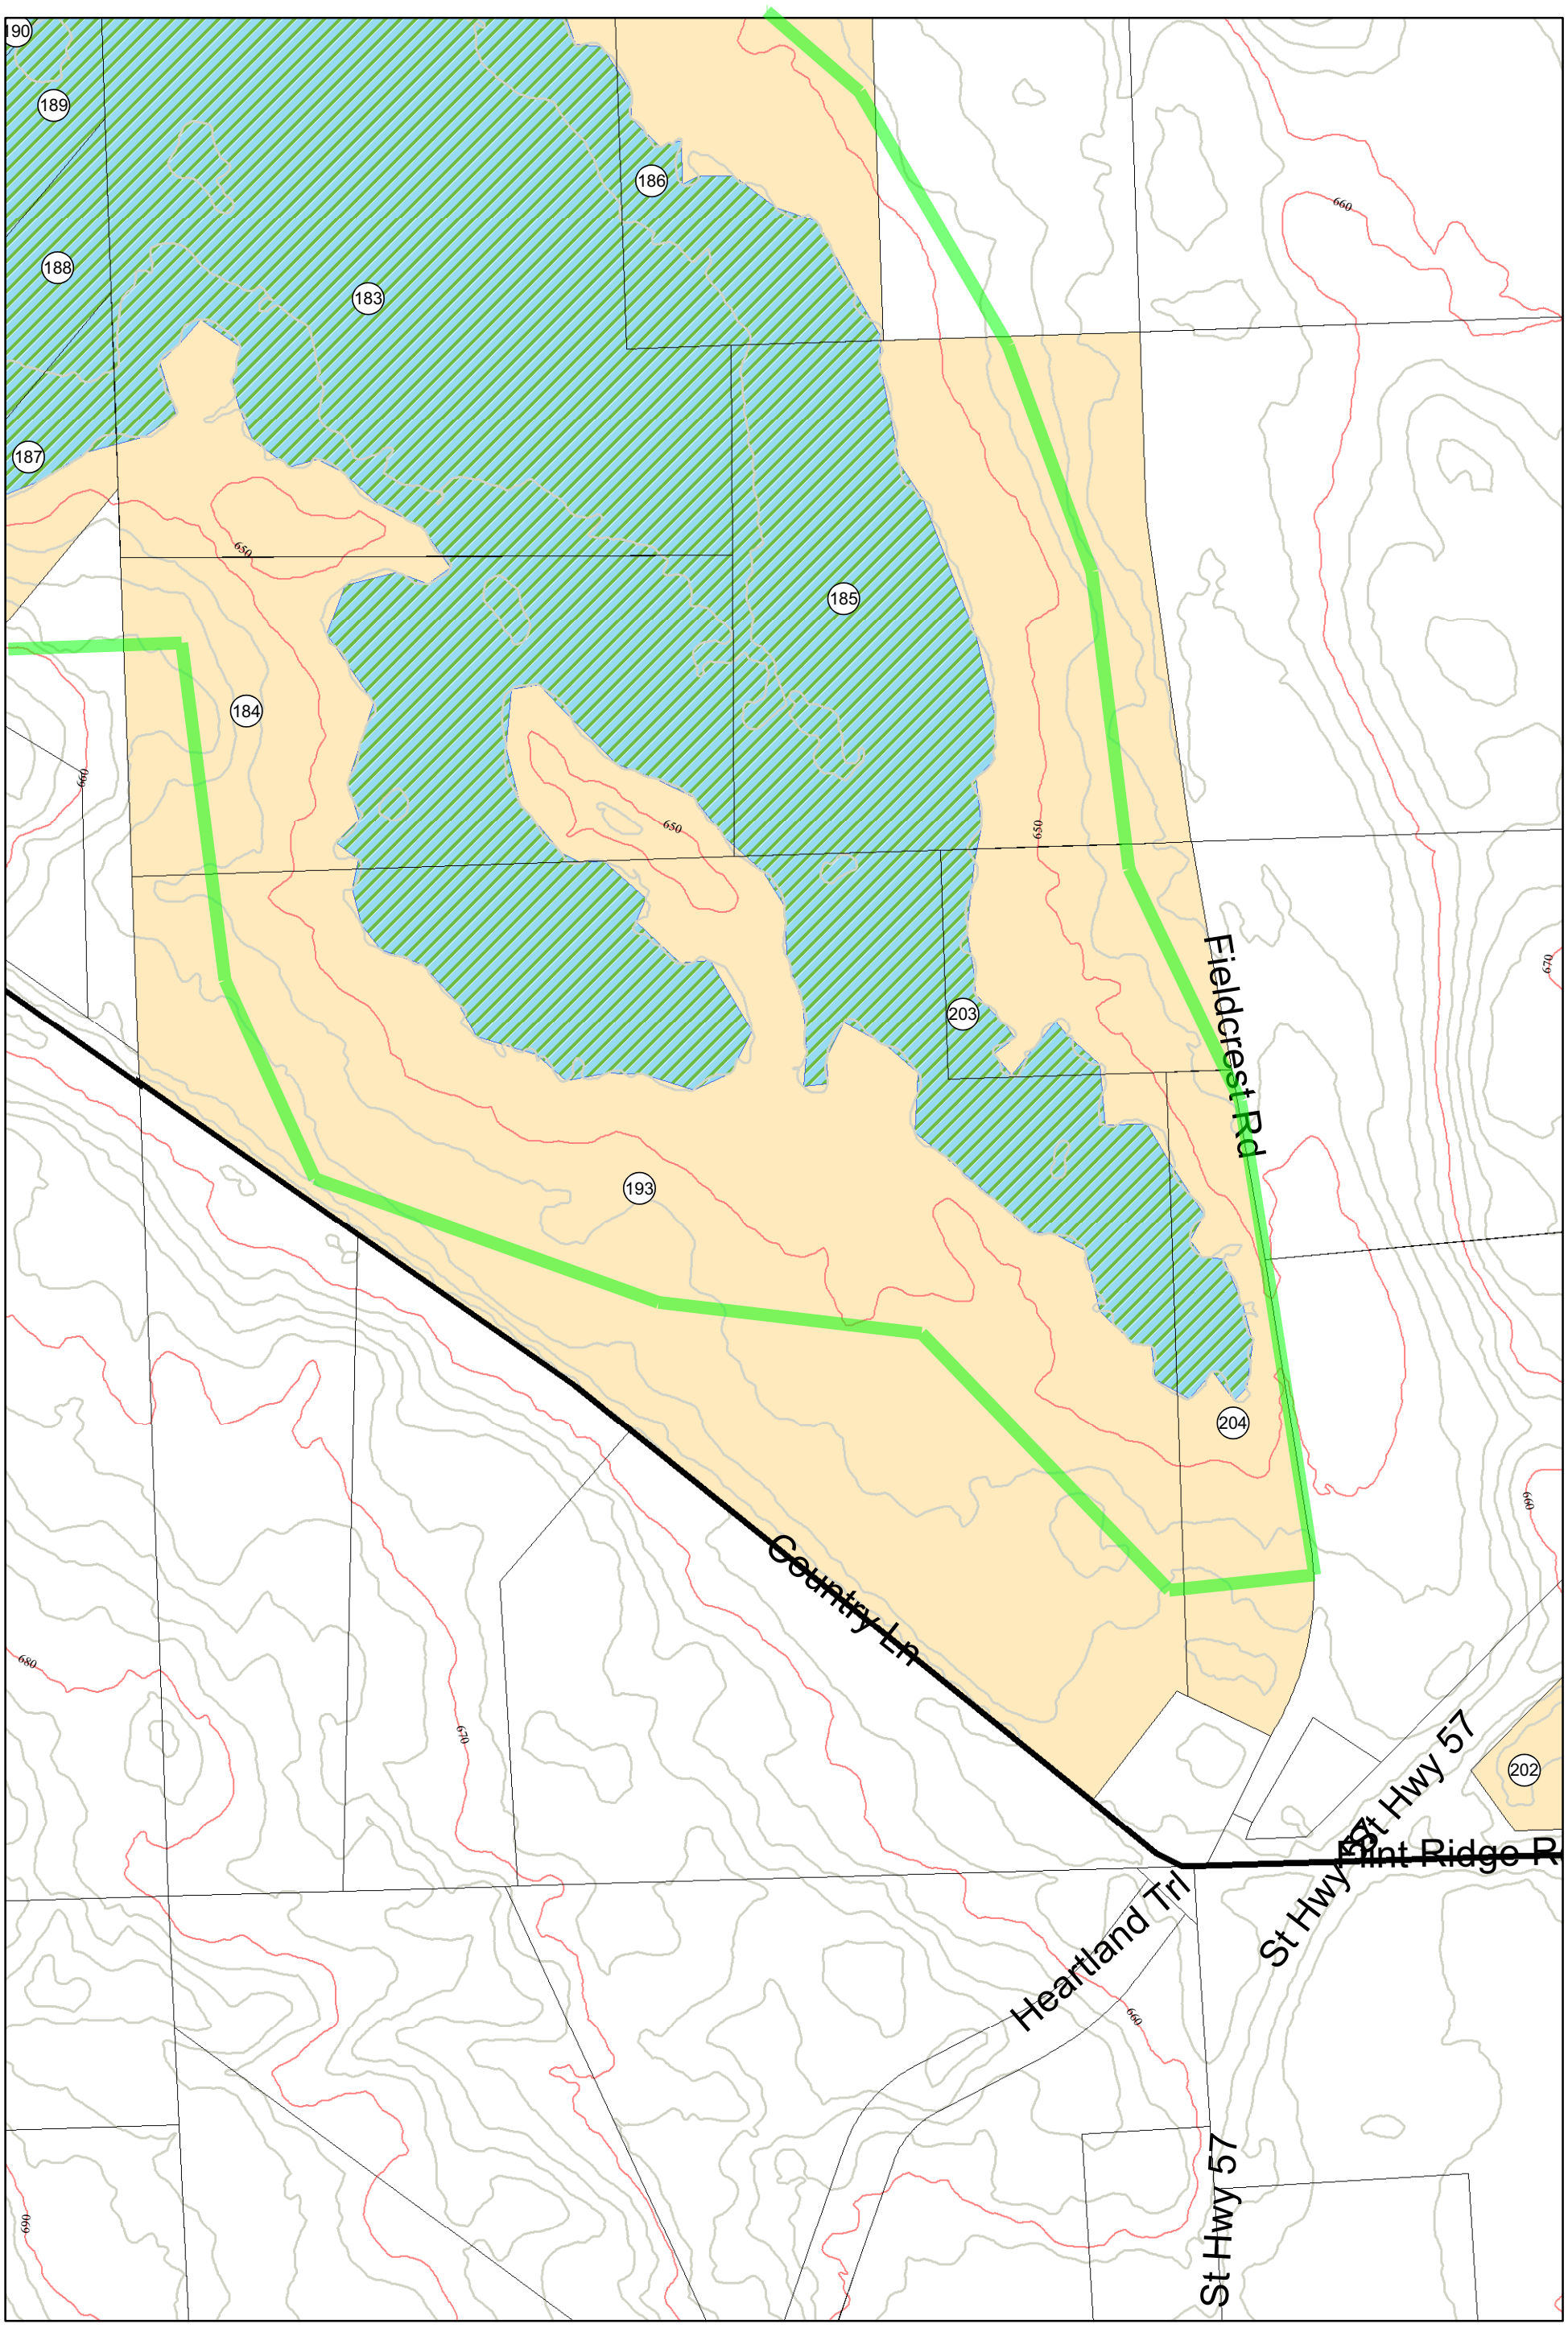

SEH
425 WEST WATER STREET
SUITE 300
APPLETON, WI 54911-6058
PHONE: (920) 380-2800
FAX: (920) 380-2801
www.sehinc.com

FILE NO.
ASISTB0502.00

DATE:
12/27/06

RECOMMENDED STORM WATER STORAGE ZONES
Village of Sister Bay

0 100 200 Feet

Map Tile:
05

Map Document: (S:\PTS\Sista\050200\GIS\Water\Model\Stormwater_Zone_Parcel_Impacts_MapBook.mxd)
12/27/2006 -- 2:43:07 PM