Village of Sister Bay

Door County, Wisconsin

NW 1/4 of
Section 8, T.31N.–R.28E.

Leading Tax Parcel Number

181–00–083128____

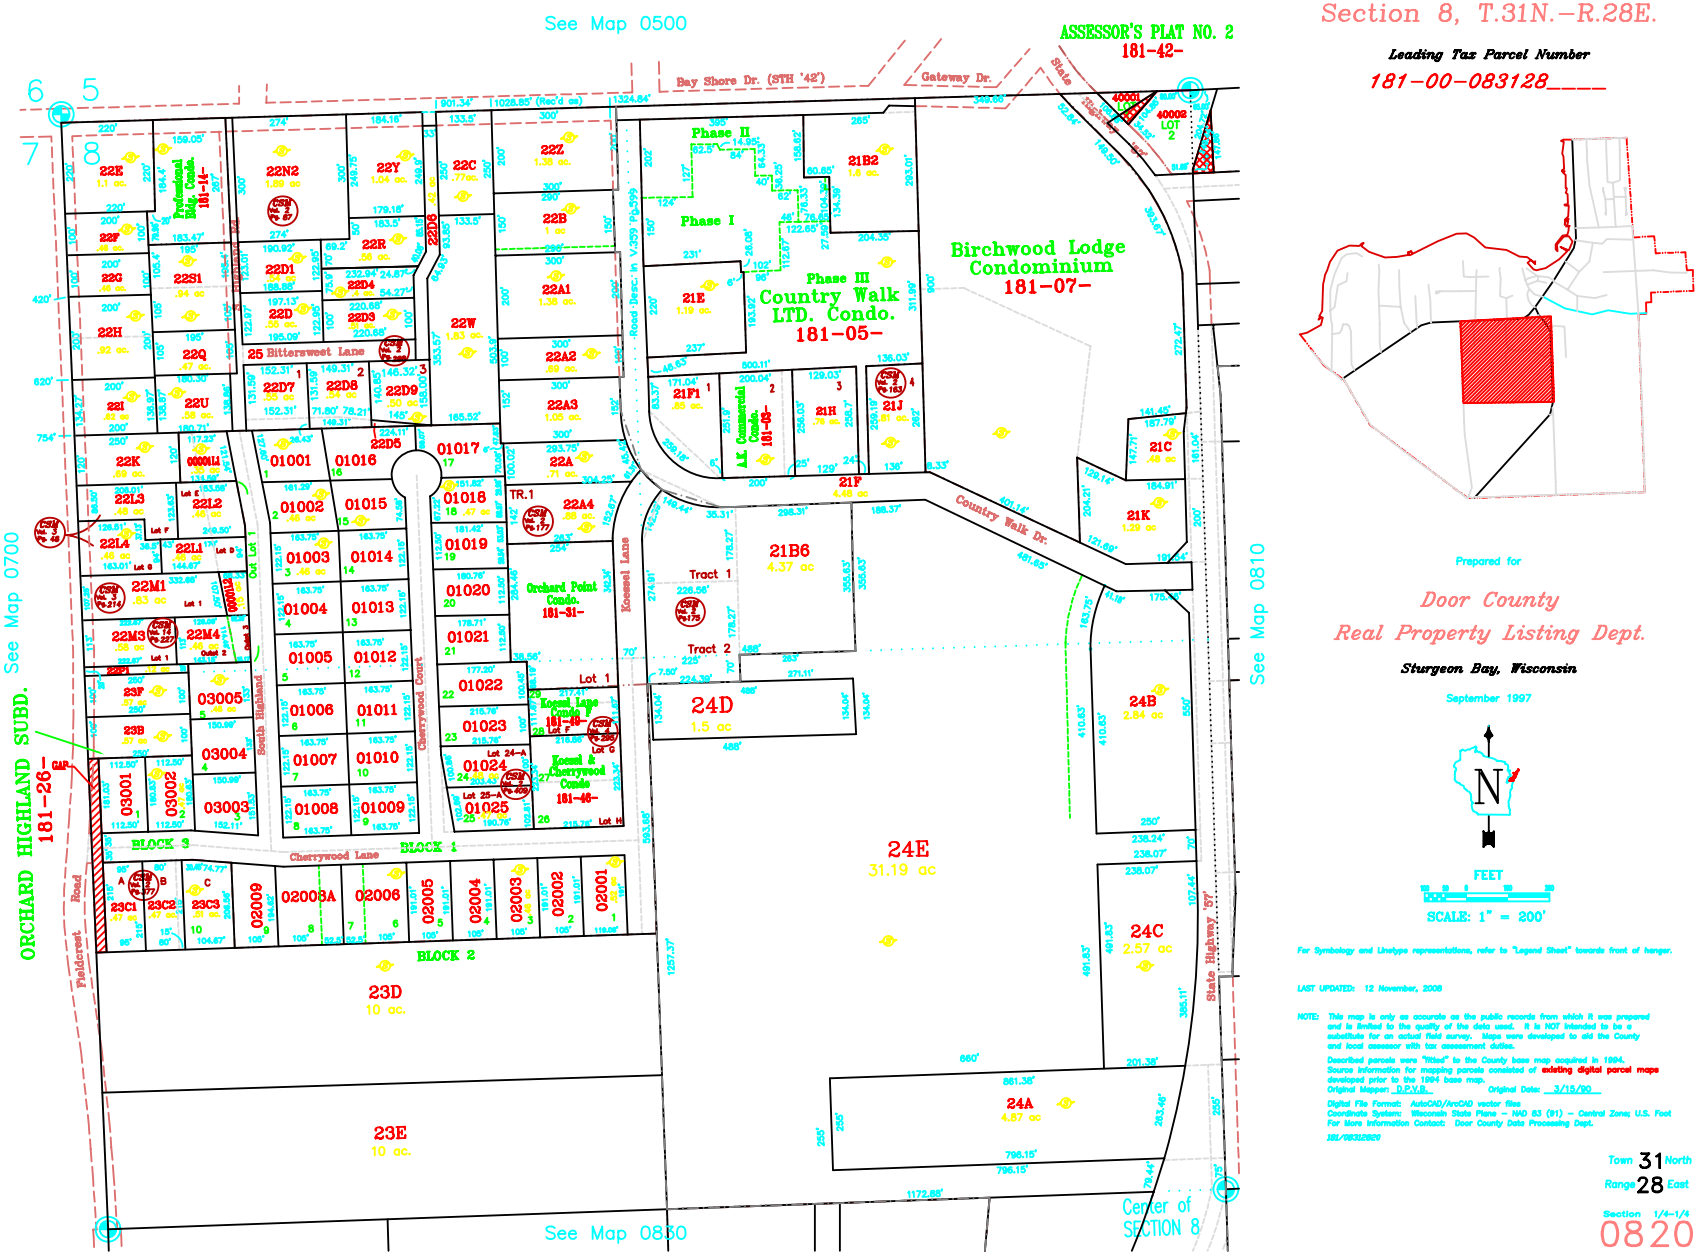

Prepared for

Door County
Real Property Listing Dept.

Sturgeon Bay, Wisconsin

September 1997

FEET

SCALE: 1" = 200'

For Symbology and Linetype representations, refer to "Legend Sheet" towards front of hanger.

LAST UPDATED: 12 November, 2008

NOTE: This map is only as accurate as the public records from which it was prepared and is limited to the quality of the data used. It is NOT intended to be a substitute for an actual field survey. Maps were developed to aid the County and local assessor with tax assessment duties.

Described parcels were "fitted" to the County base map acquired in 1994. Source information for mapping parcels consisted of existing digital parcel maps developed prior to the 1994 base map.
Original Mapper: DCVGIS Original Date: 3/15/90

Digital File Format: AutoCAD/ArcCAD vector files
Coordinate System: Wisconsin State Plane – NAD 83 (91) – Central Zone; U.S. Foot
For More Information Contact: Door County Data Processing Dept.

181/083128.20

Town 31 North
Range 28 East
Section 1/4–1/4
0820