VILLAGE OF SISTER BAY

SANITARY SEWER SYSTEM MAP

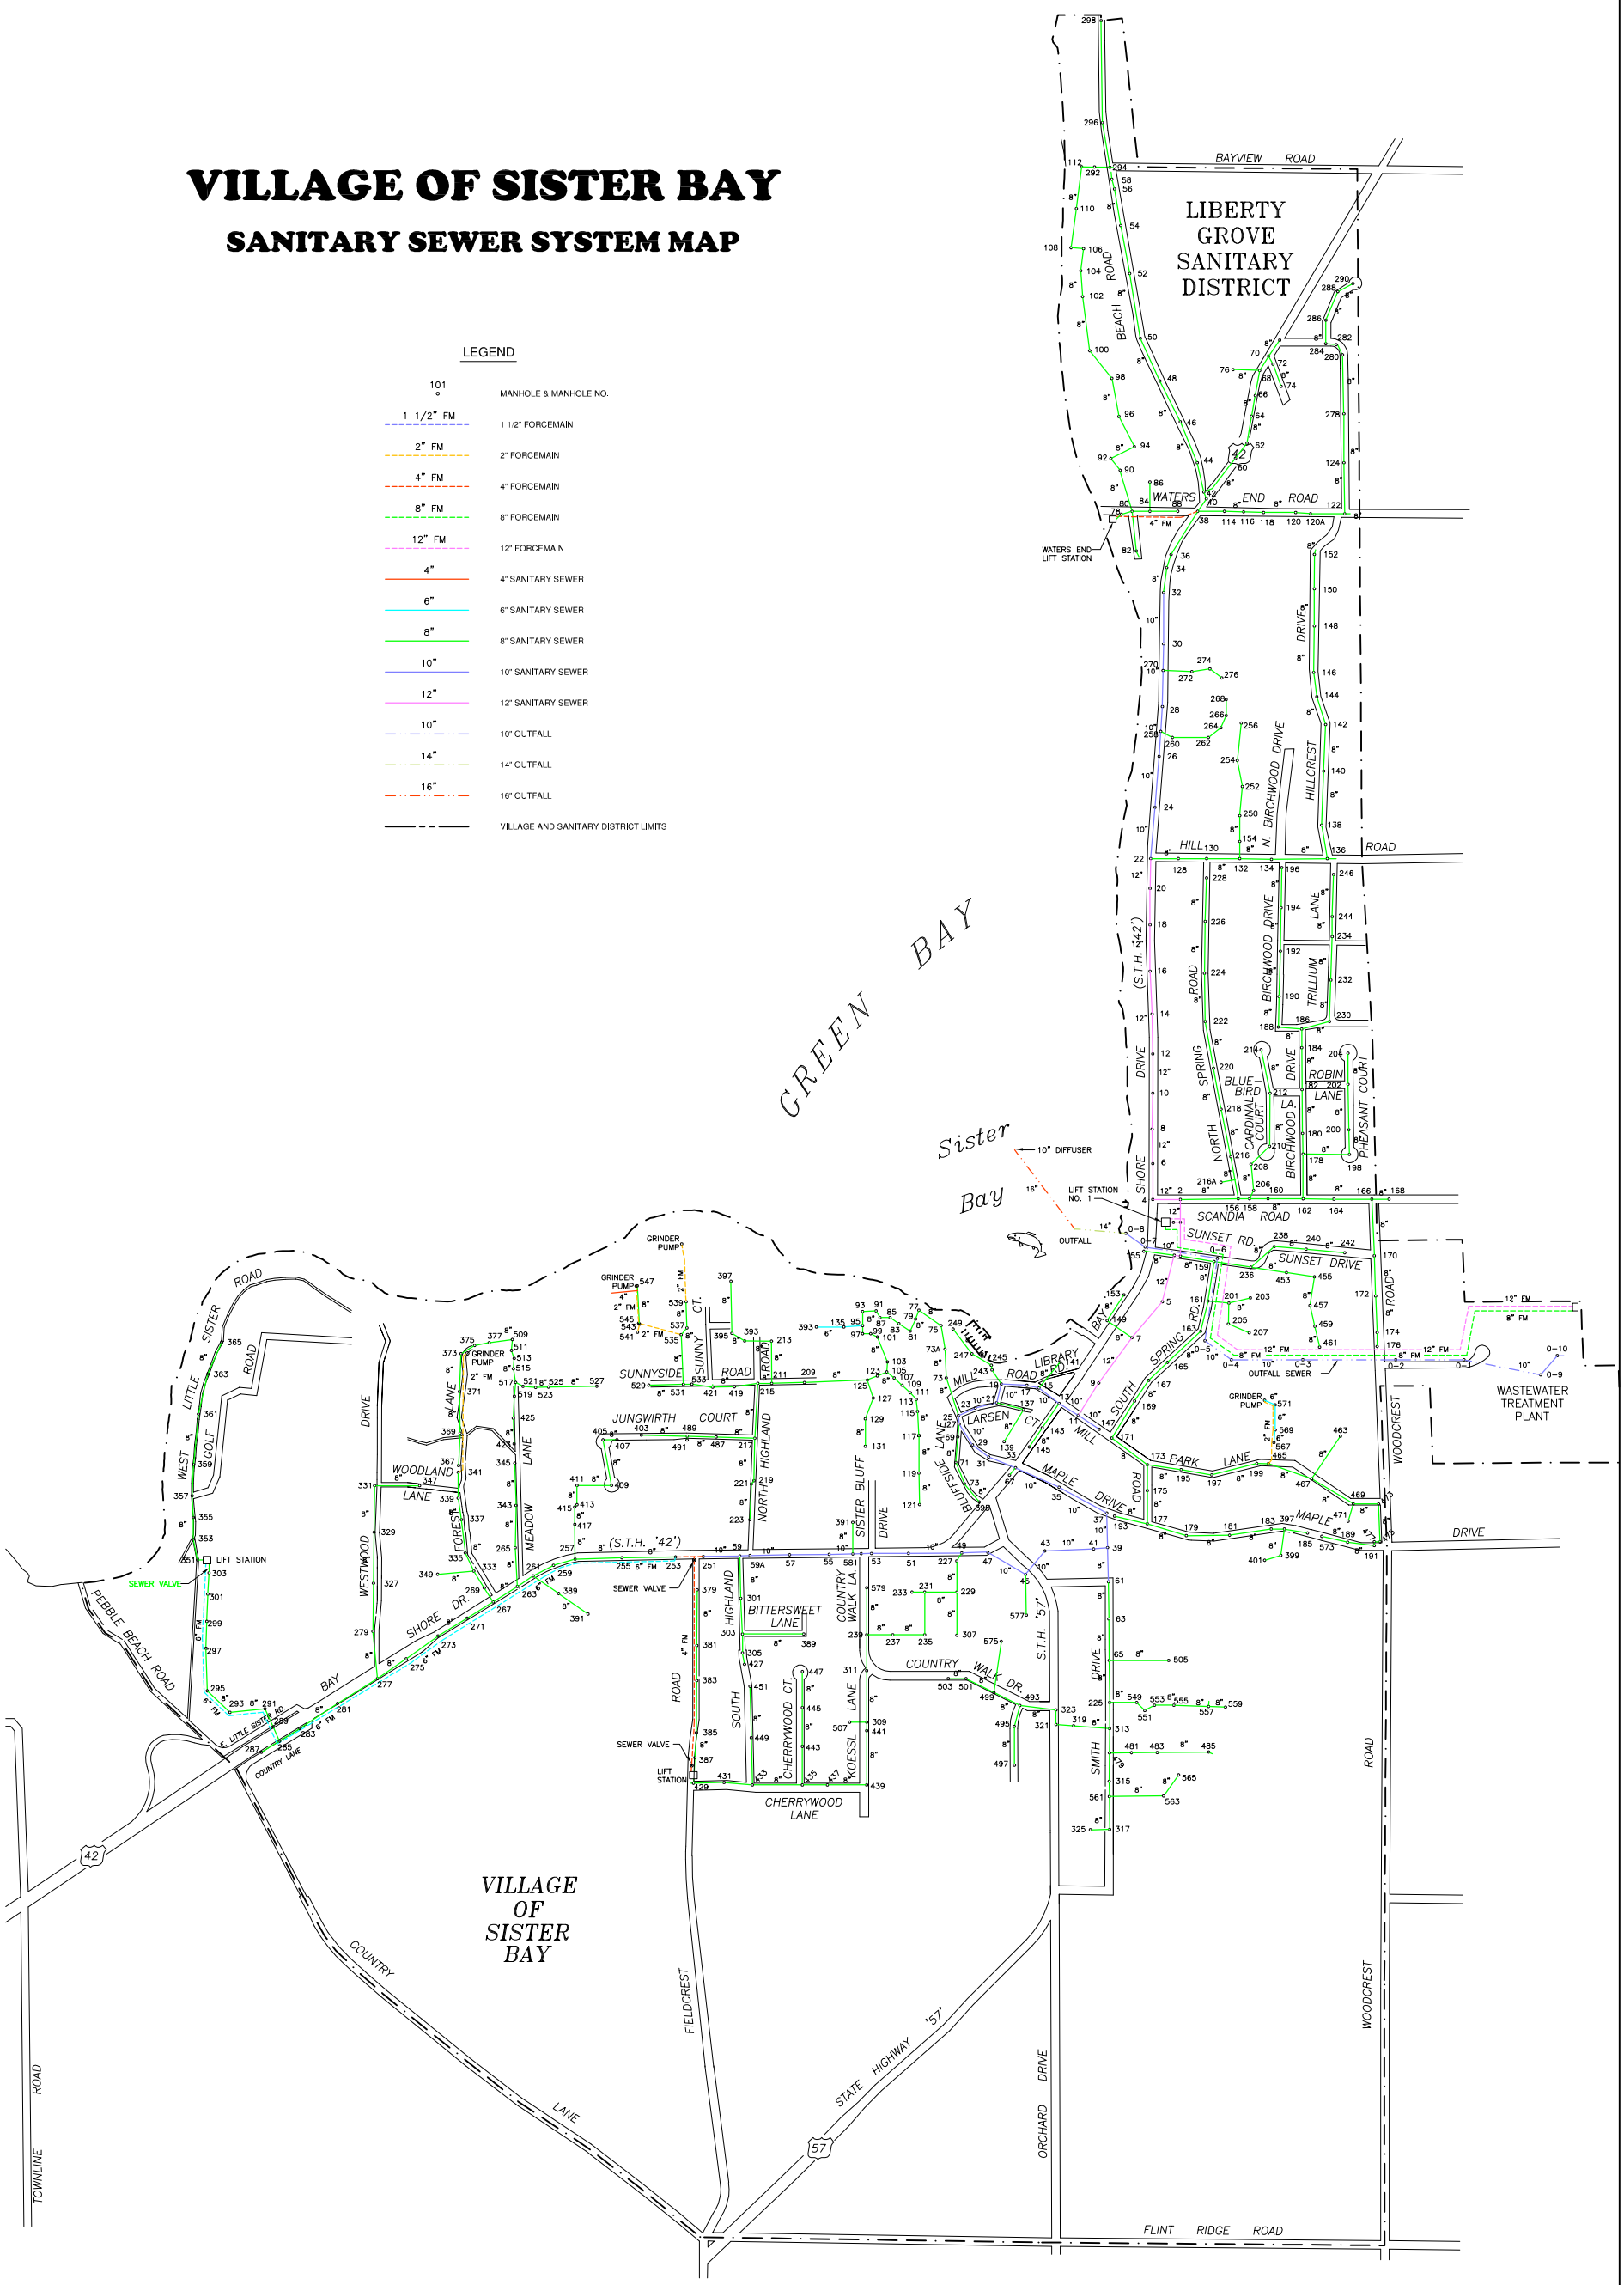

R:\0200\0282\0282050\dwg\Sister Bay Overall Utility Map.dwg (Layout=Sanitary Sewer)