VILLAGE OF SISTER BAY

WATERMAIN SYSTEM MAP

LEGEND

101	HYDRANT & HYDRANT NO.
⊗	WATERMAIN VALVE
△	WATERMAIN REDUCER
2"	2" WATER SERVICE
4"	4" WATERMAIN
6"	6" WATERMAIN
8"	8" WATERMAIN
10"	10" WATERMAIN
12"	12" WATERMAIN
-·-·-	VILLAGE AND SANITARY DISTRICT LIMITS

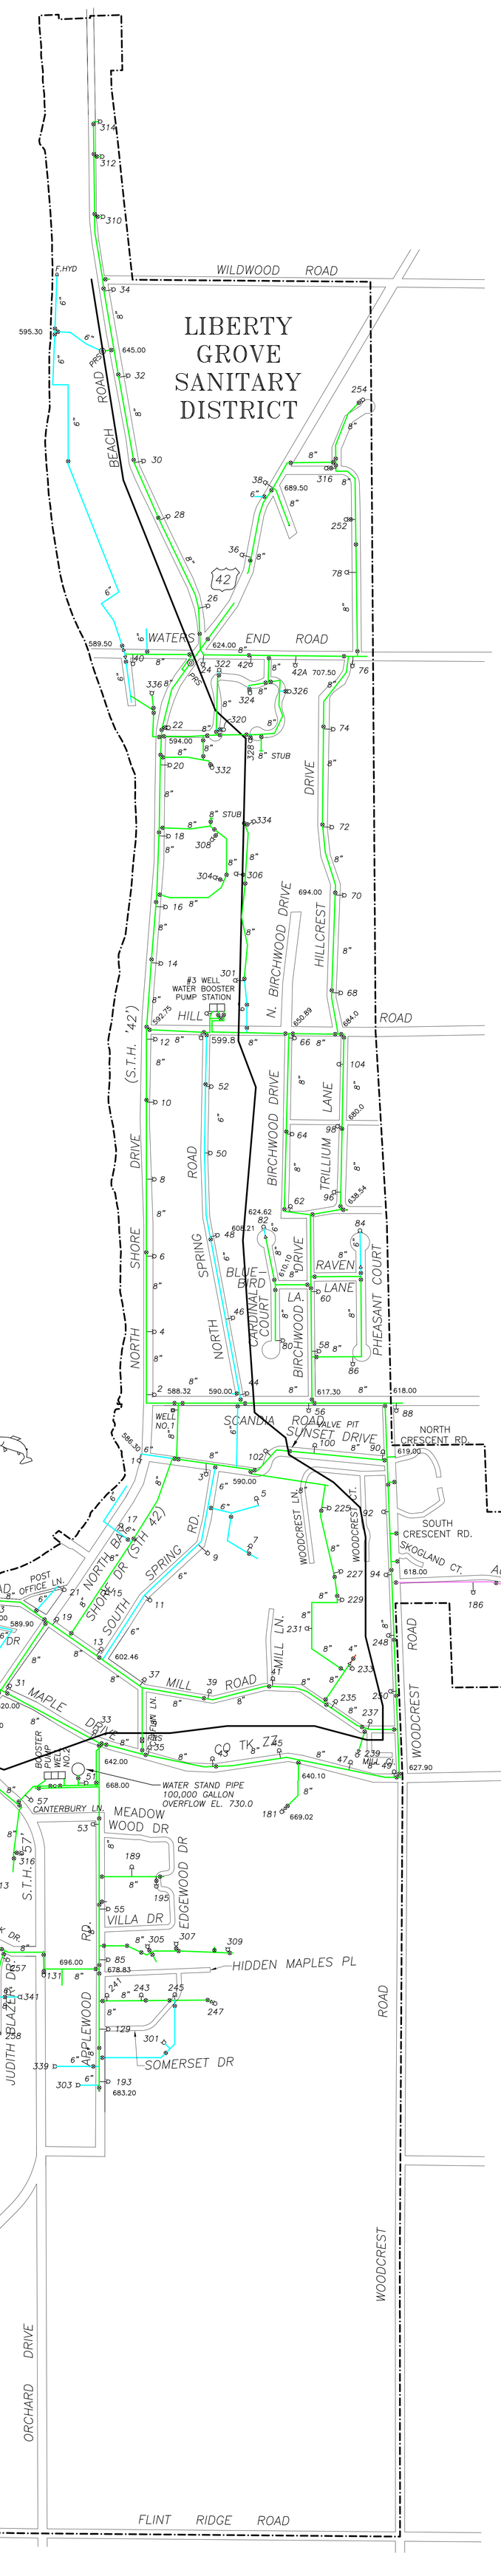

REVISIONS			
DATE	DATE	DATE	DATE
1/3/08	L. PAVELSKI	---	---
8/20/08	K. JOHNSON	---	---
---	---	---	---
---	---	---	---
R:\0200\0282\0282050\dwg\Sister Bay Overall Utility Map.dwg (Layout=Watermain)