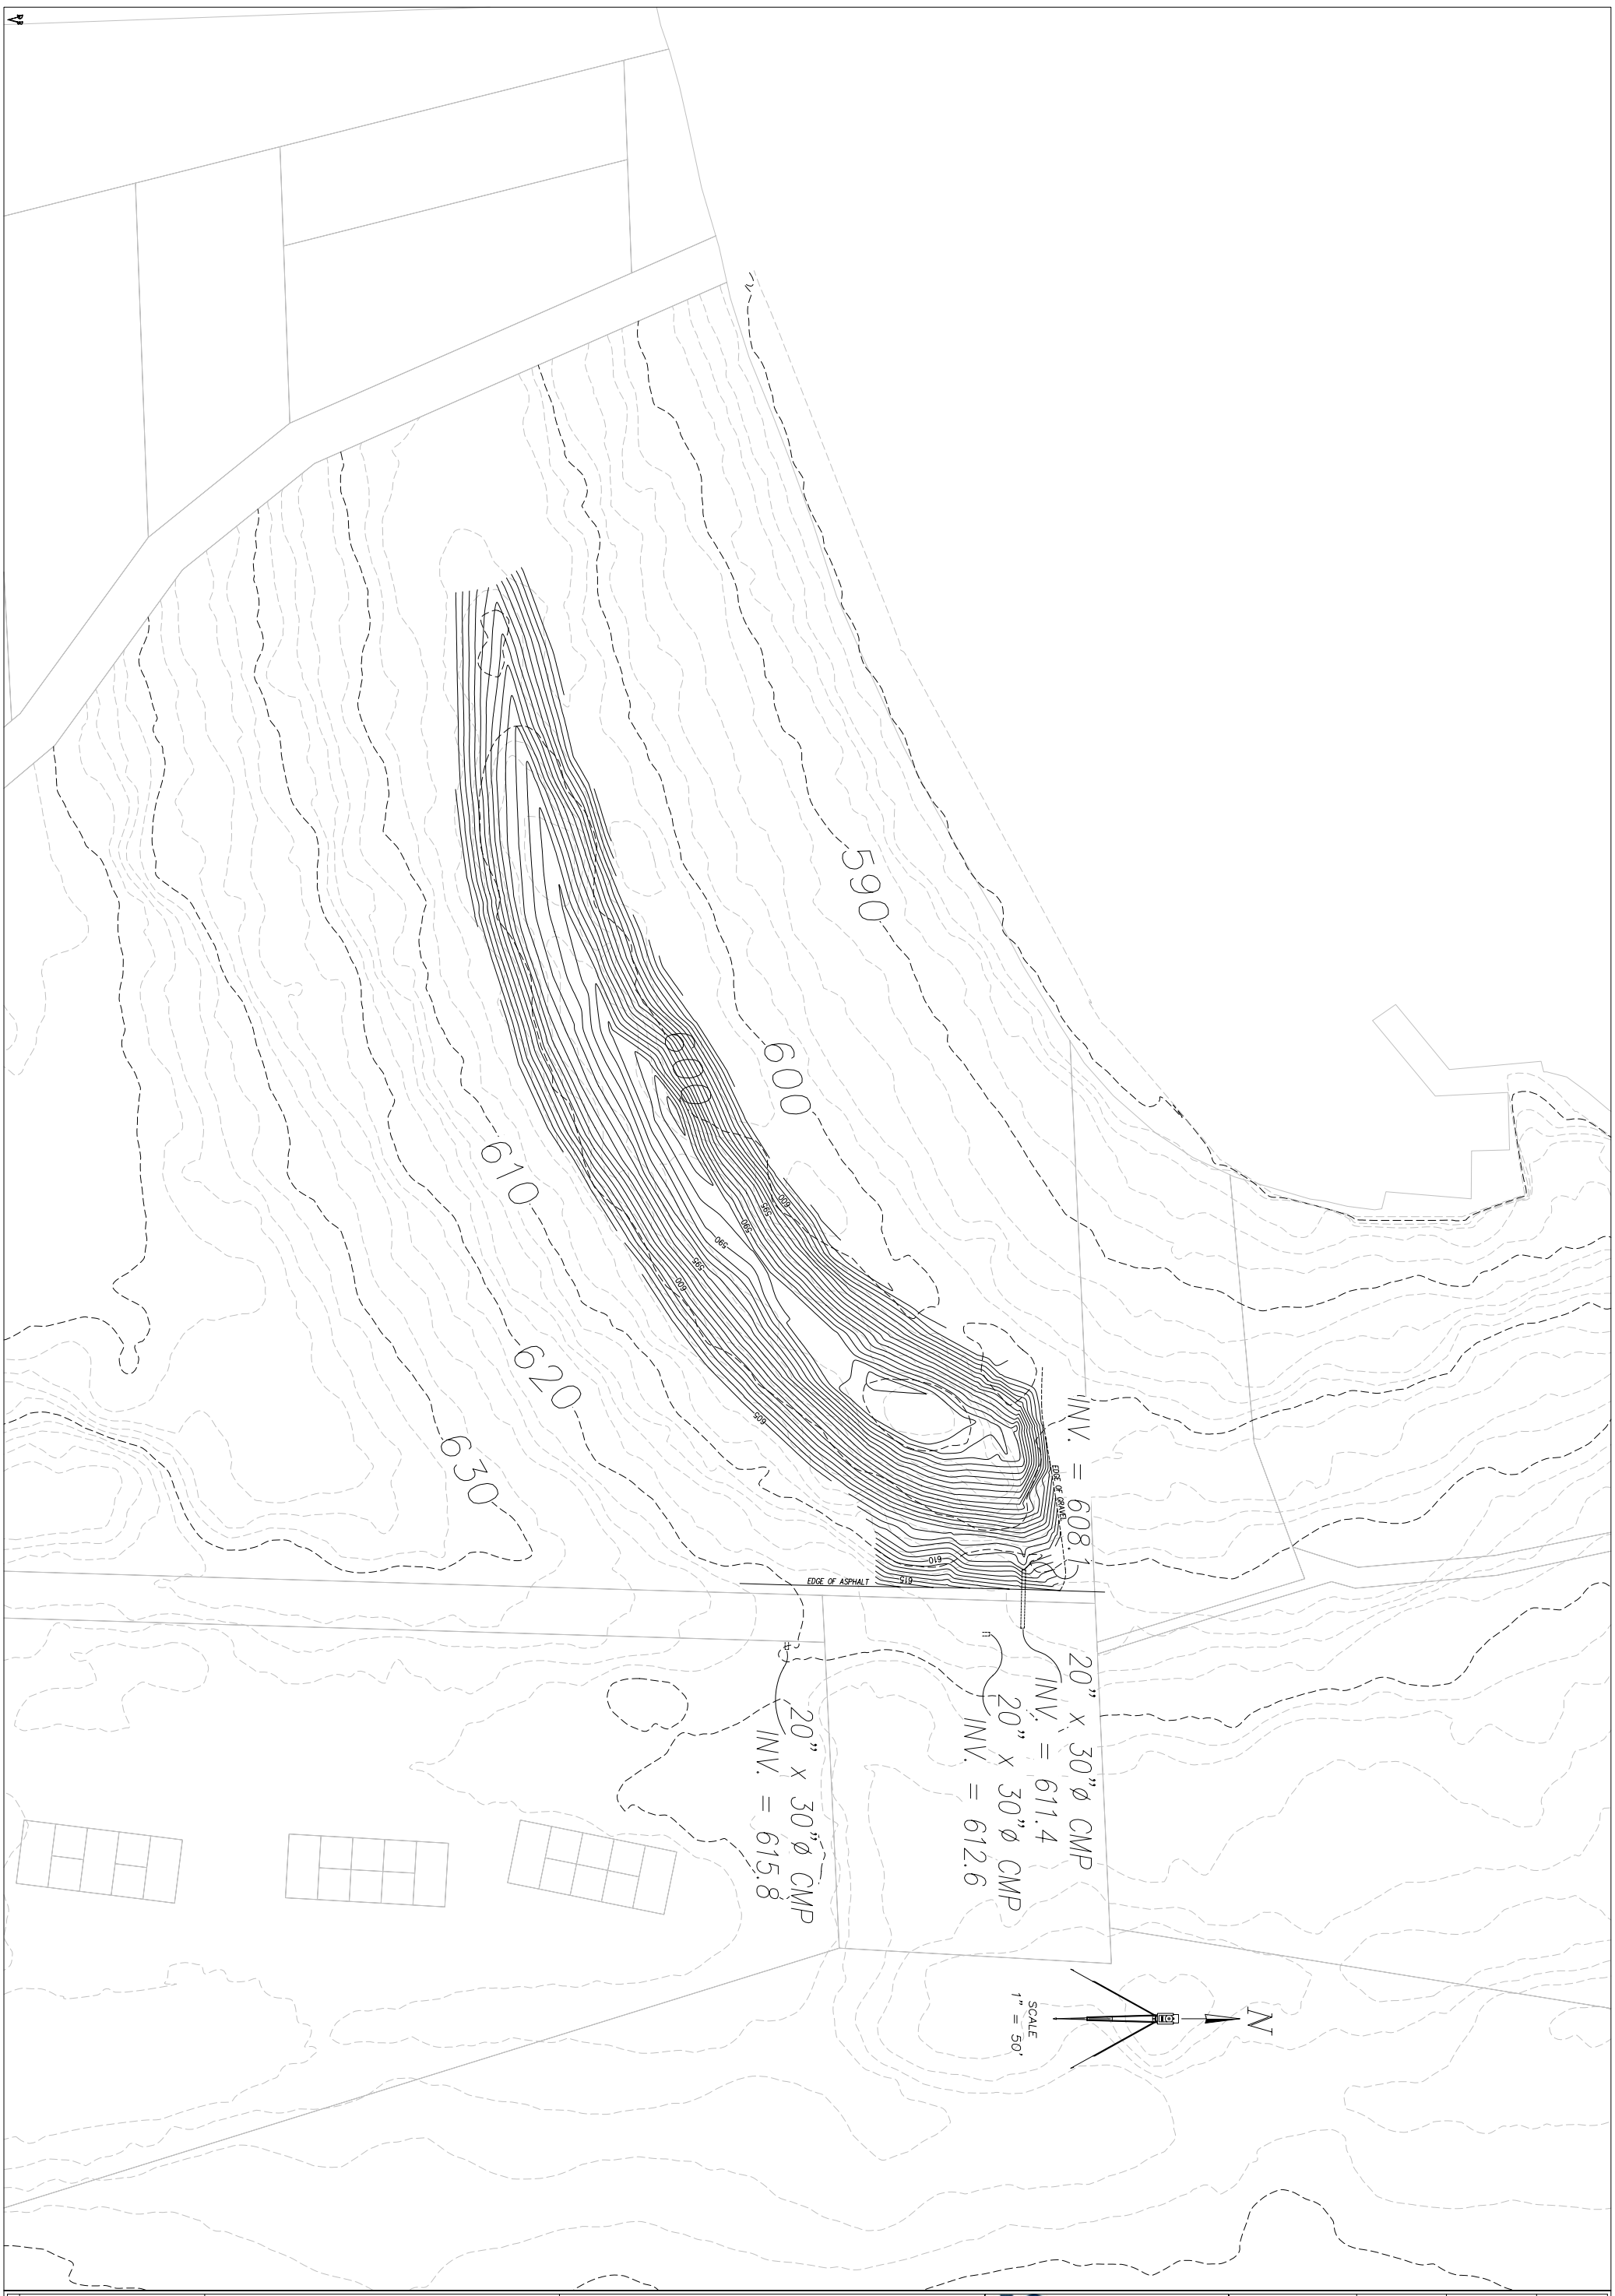

TOPO-N	REUSE OF DOCUMENTS THIS DOCUMENT HAS BEEN DEVELOPED FOR A SPECIFIC APPLICATION AND NOT FOR GENERAL USE. THEREFORE IT MAY NOT BE USED WITHOUT THE WRITTEN APPROVAL OF BAUDHUIN INCORPORATED. UNAPPROVED USE IS THE SOLE RESPONSIBILITY OF THE UNAUTHORIZED USER.	STORMWATER STORAGE AREA	Sister Bay Stormwater Study	Baudhuin Incorporated engineers • surveyors • soil scientists	55 S. 3RD AVENUE P.O. BOX 105 STURGEON BAY, WI. 54235 PHONE: 920-743-8211 FAX: 920-743-8217	PATH: \DVB\DWG\ · PROJECT DIRECTORY: SISTER BAY STORMWATER 20724 · DRAWN BY: D.P.V.B. PLAN NAME: 724-GIS1 · DESIGNED BY: S.J.P. REVISED DATE: · DATE: 7-2-08 SCALE: 1" = 50' · JOB NUMBER: 20724