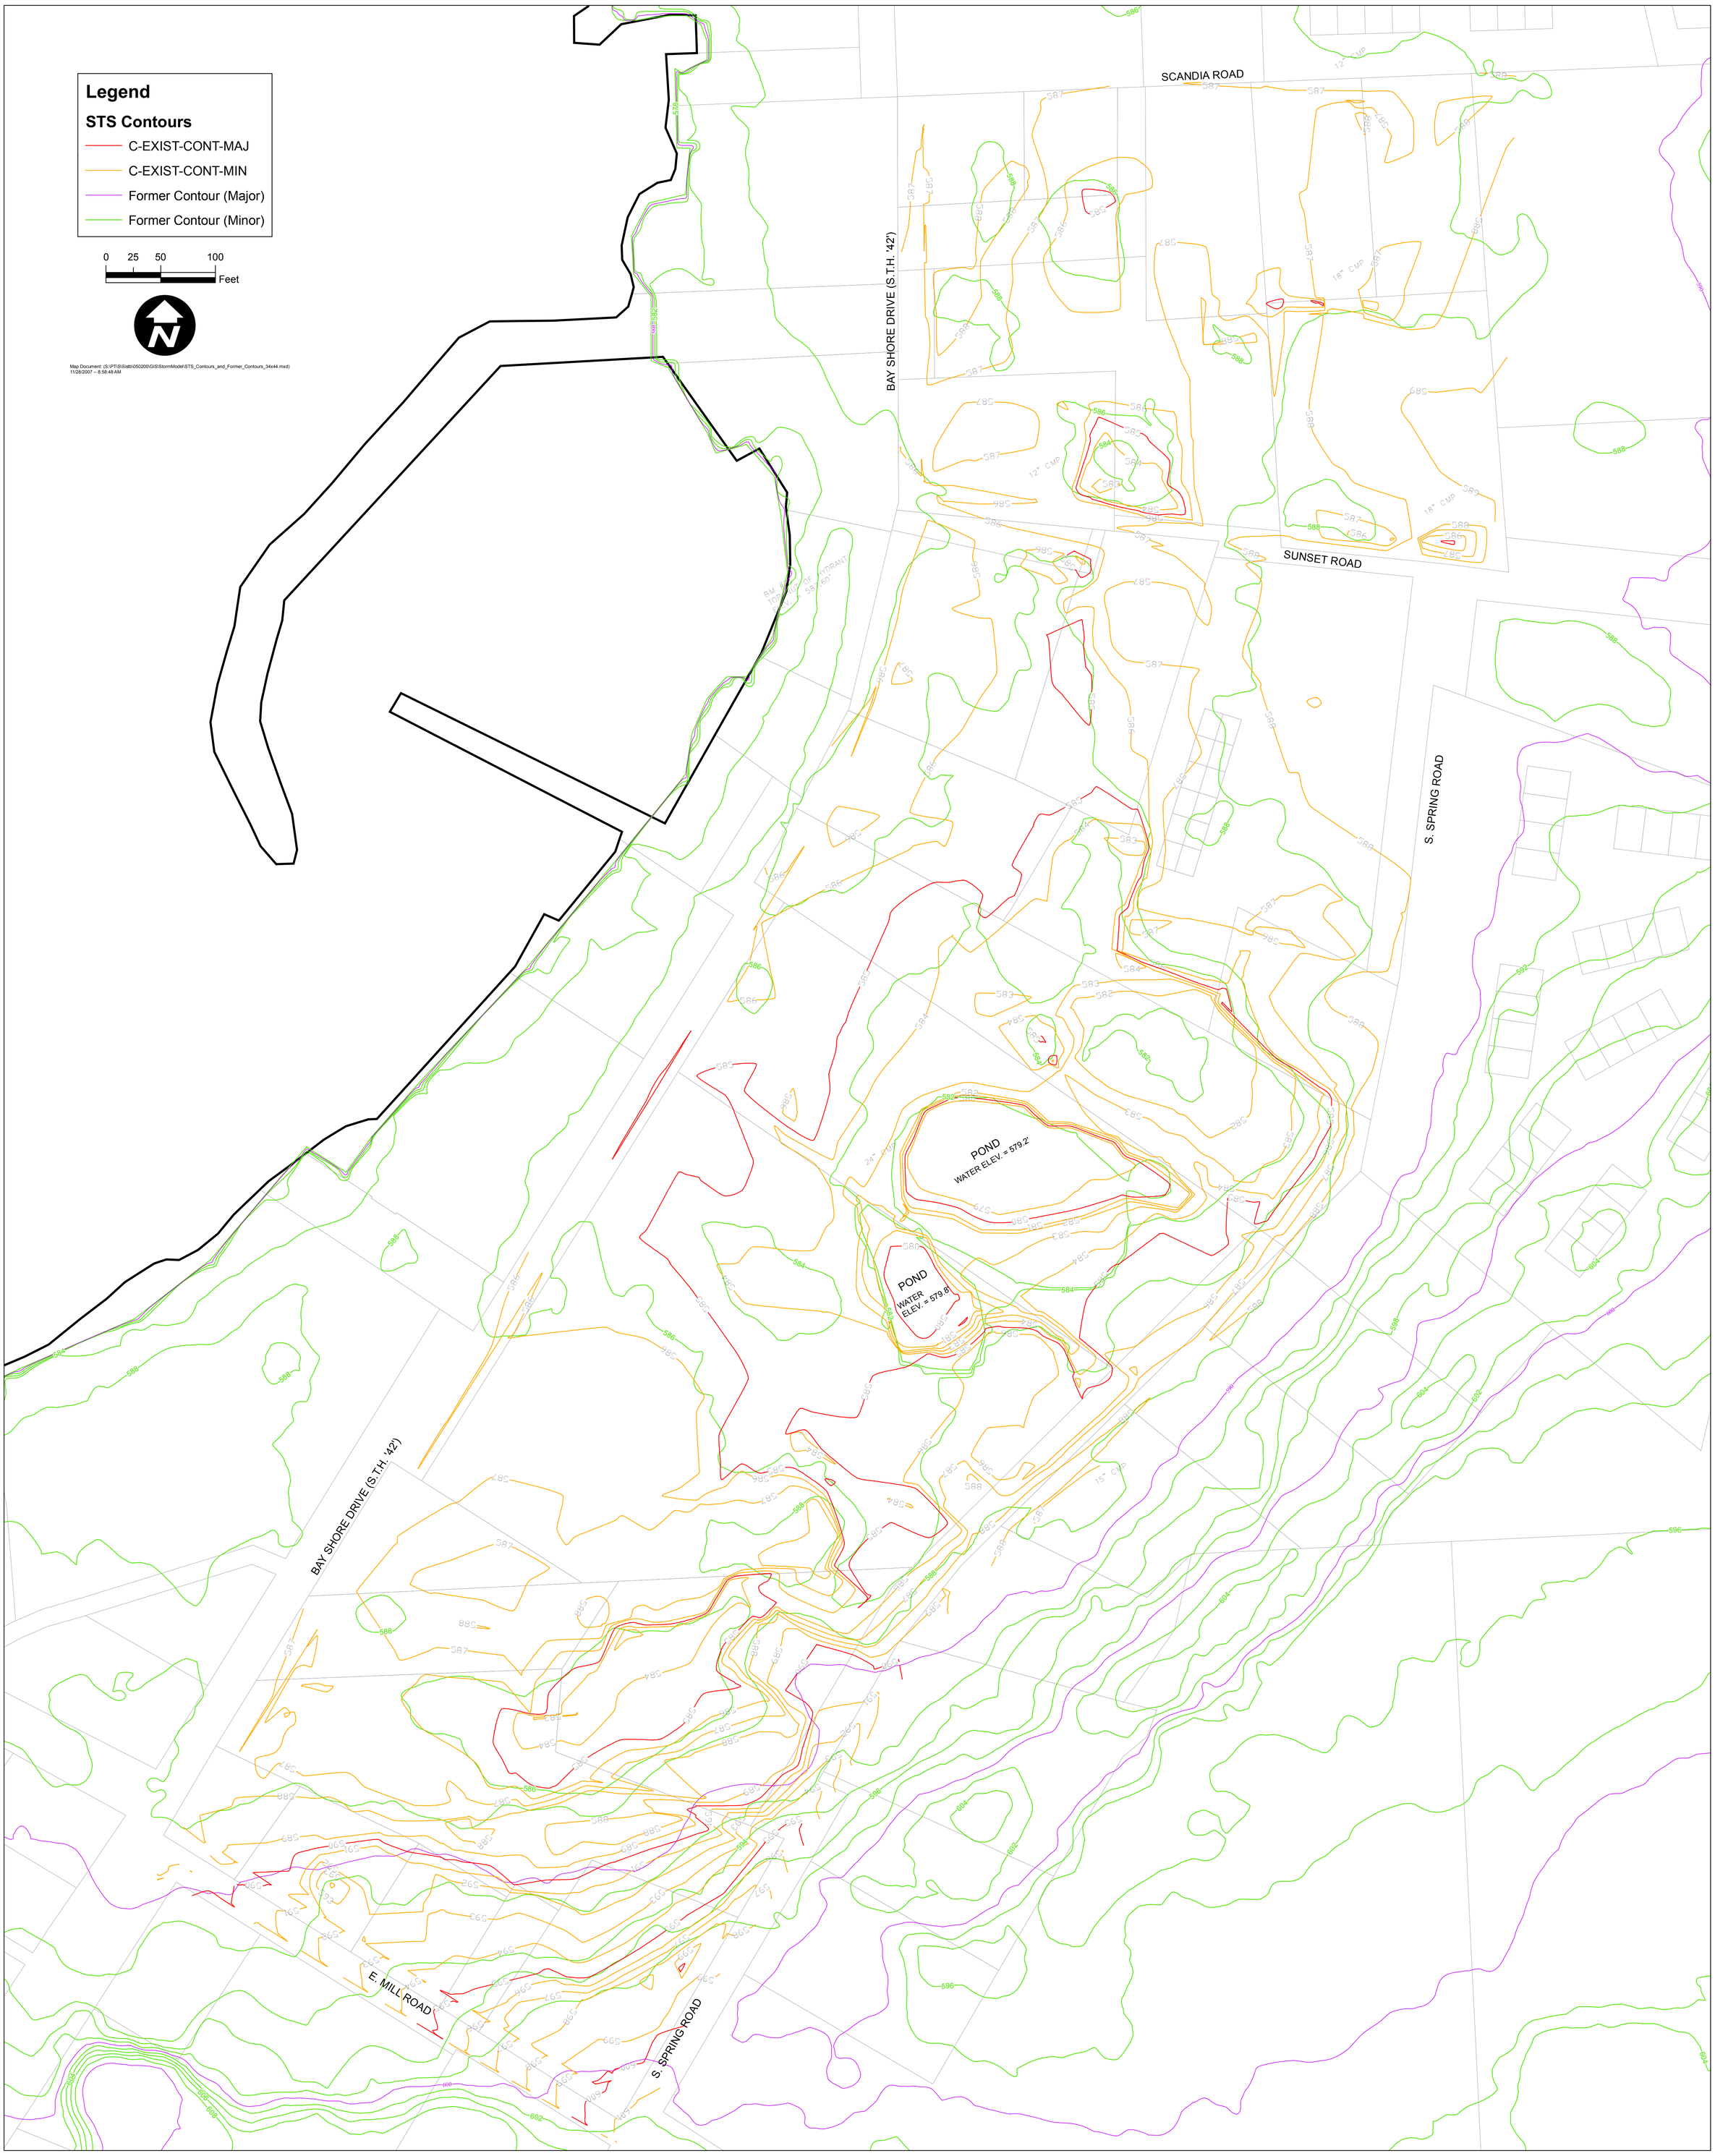

SEH
3535 VADNAIS CENTER DR.
ST. PAUL, MN 55110
PHONE: (651) 490-2000
FAX: (651) 490-2150
WATTS: 800-325-2055
www.sehinc.com

FILE NO.
ASISTB0502.00

DATE:
02/08/2007

Village of Sister Bay

STS Contours and Former Contours

Figure