VILLAGE OF SISTER BAY
SANITARY SEWER SYSTEM MAP

LEGEND

101	MANHOLE & MANHOLE NO.
1 1/2" FM	1 1/2" FORCEMAIN
2" FM	2" FORCEMAIN
4" FM	4" FORCEMAIN
6" FM	6" FORCEMAIN
8" FM	8" FORCEMAIN
12" FM	12" FORCEMAIN
4"	4" SANITARY SEWER
6"	6" SANITARY SEWER
8"	8" SANITARY SEWER
10"	10" SANITARY SEWER
12"	12" SANITARY SEWER
10"	10" OUTFALL
14"	14" OUTFALL
16"	16" OUTFALL
	VILLAGE AND SANITARY DISTRICT LIMITS

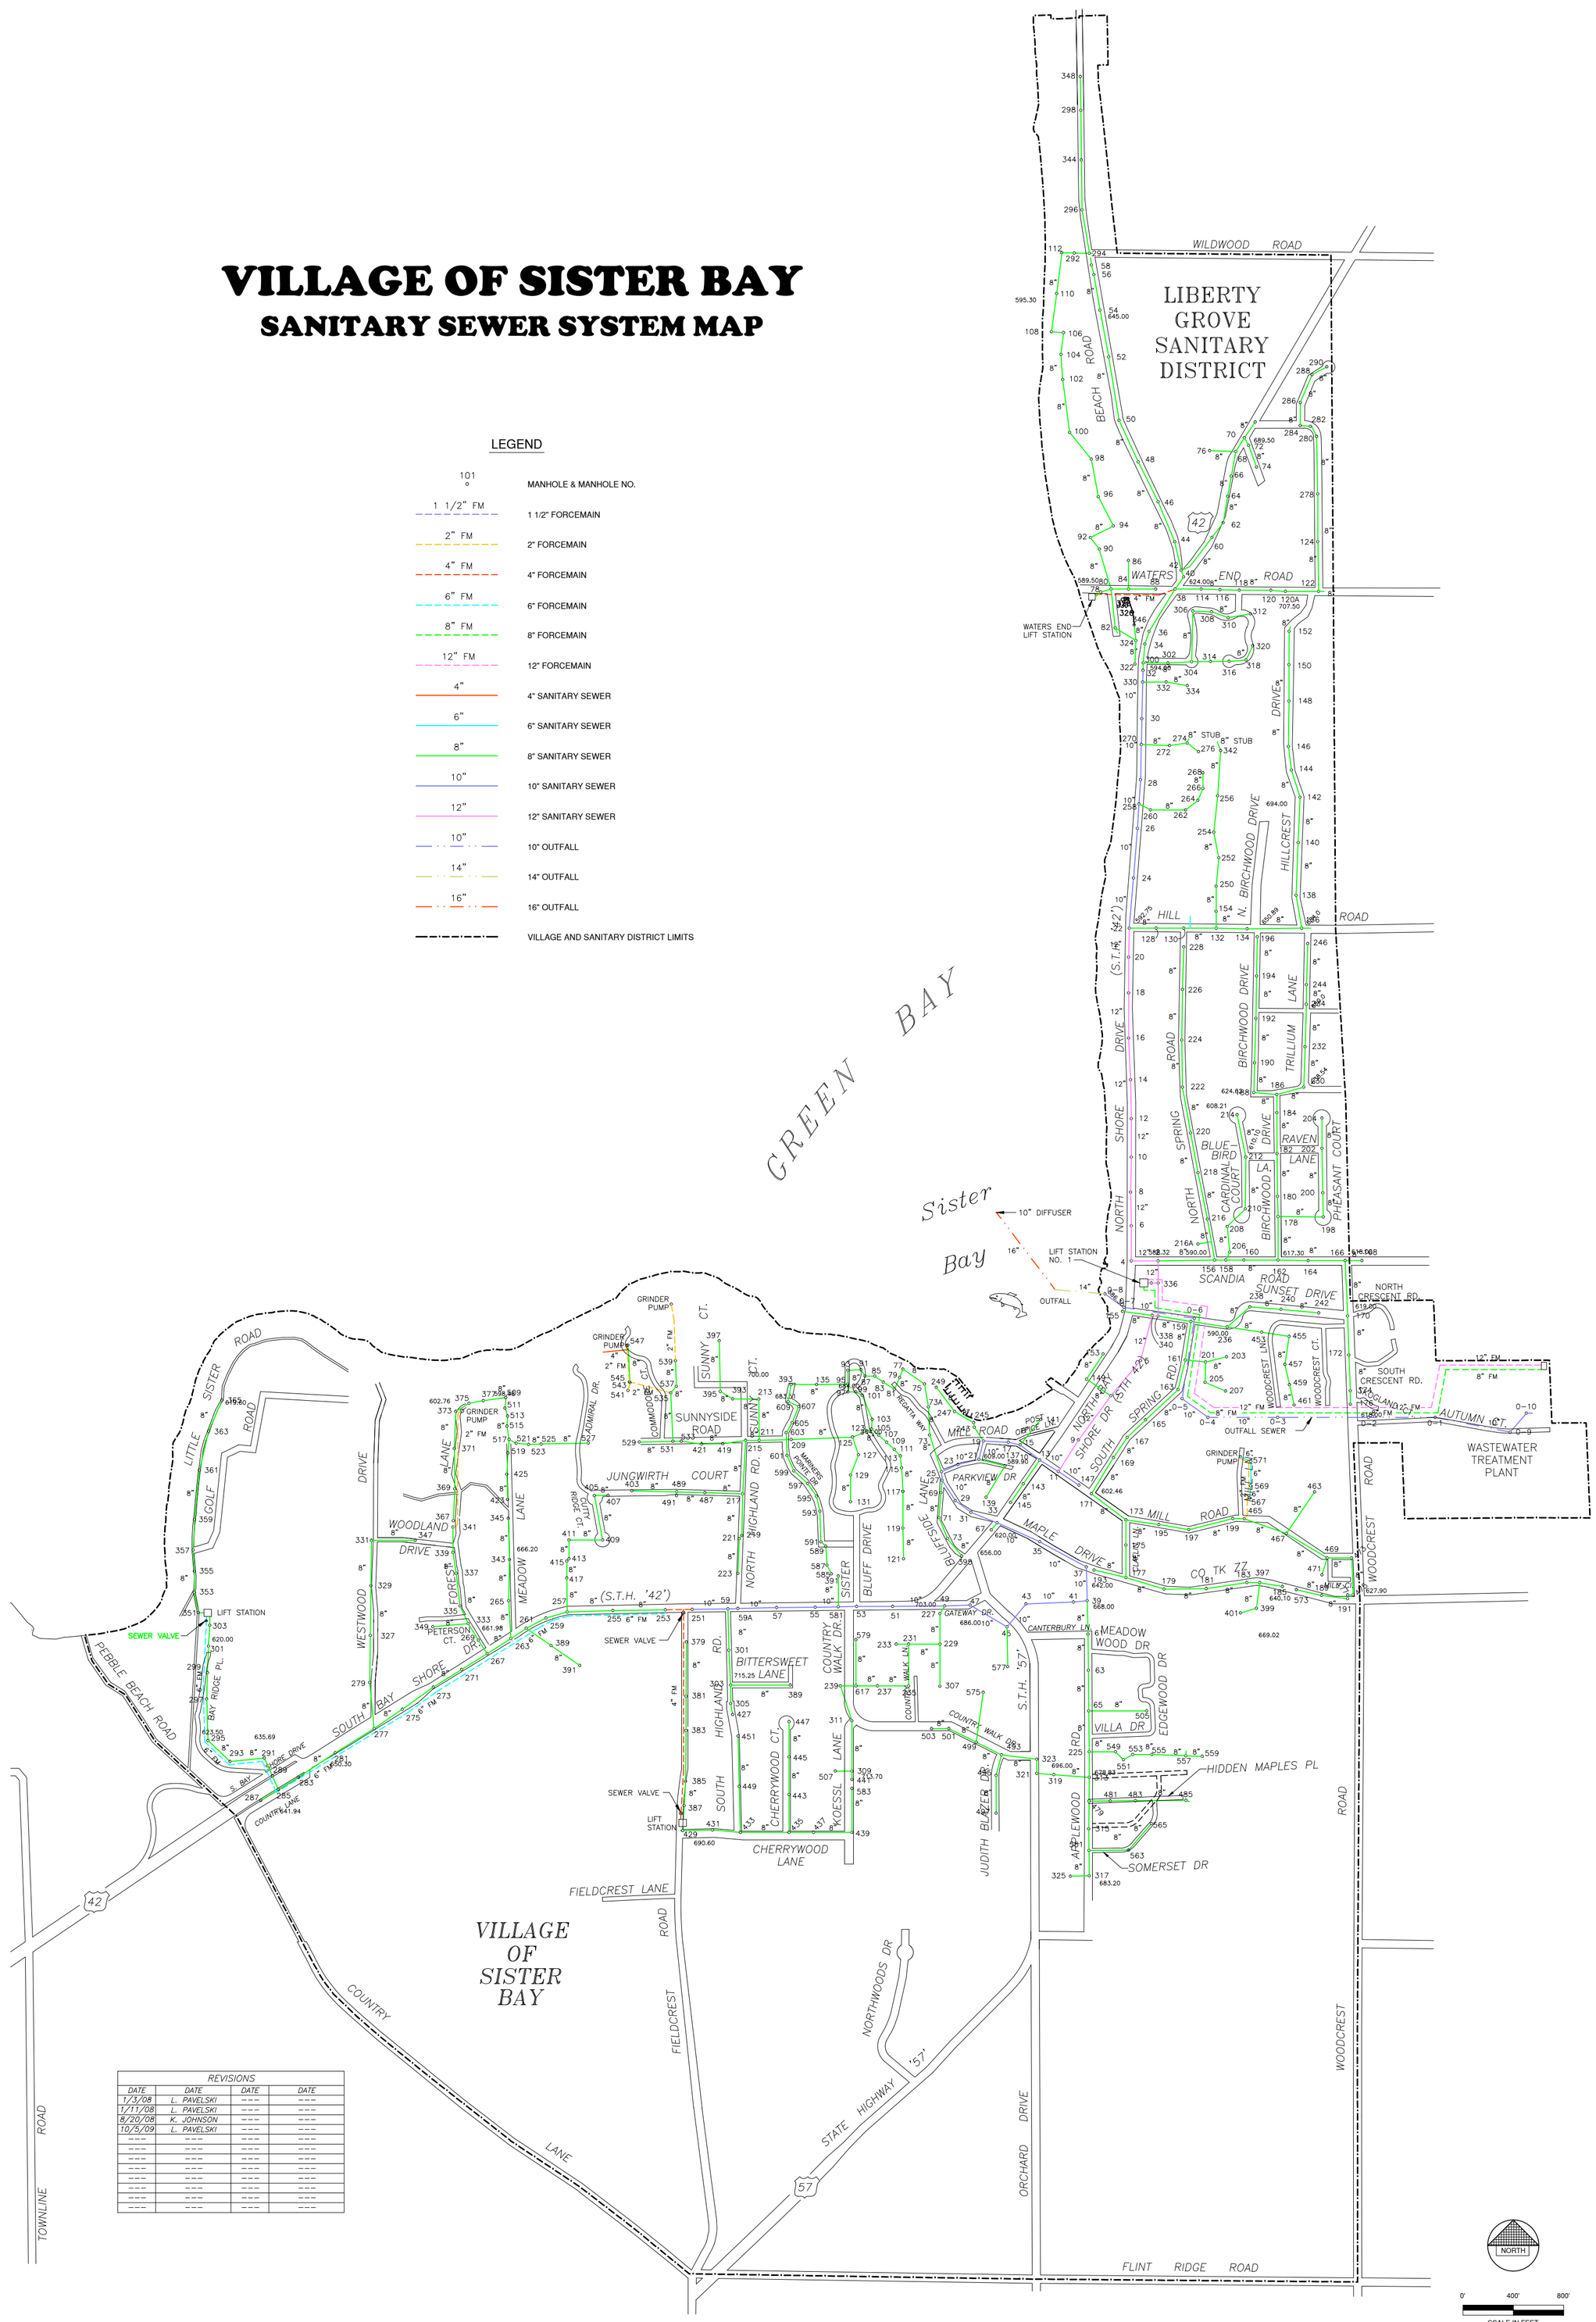

REVISIONS			
DATE	DATE	DATE	DATE
1/3/08	L. PAVELSKI	---	---
1/11/08	L. PAVELSKI	---	---
8/20/08	K. JOHNSON	---	---
10/5/09	L. PAVELSKI	---	---
---	---	---	---
---	---	---	---
---	---	---	---
---	---	---	---
---	---	---	---
---	---	---	---
---	---	---	---
---	---	---	---

R:\0200\0282\0282050\dwg\Sister Bay Overall Utility Map.dwg (Layout=Sanitary Sewer)