VILLAGE OF SISTER BAY

WATERMAIN SYSTEM MAP

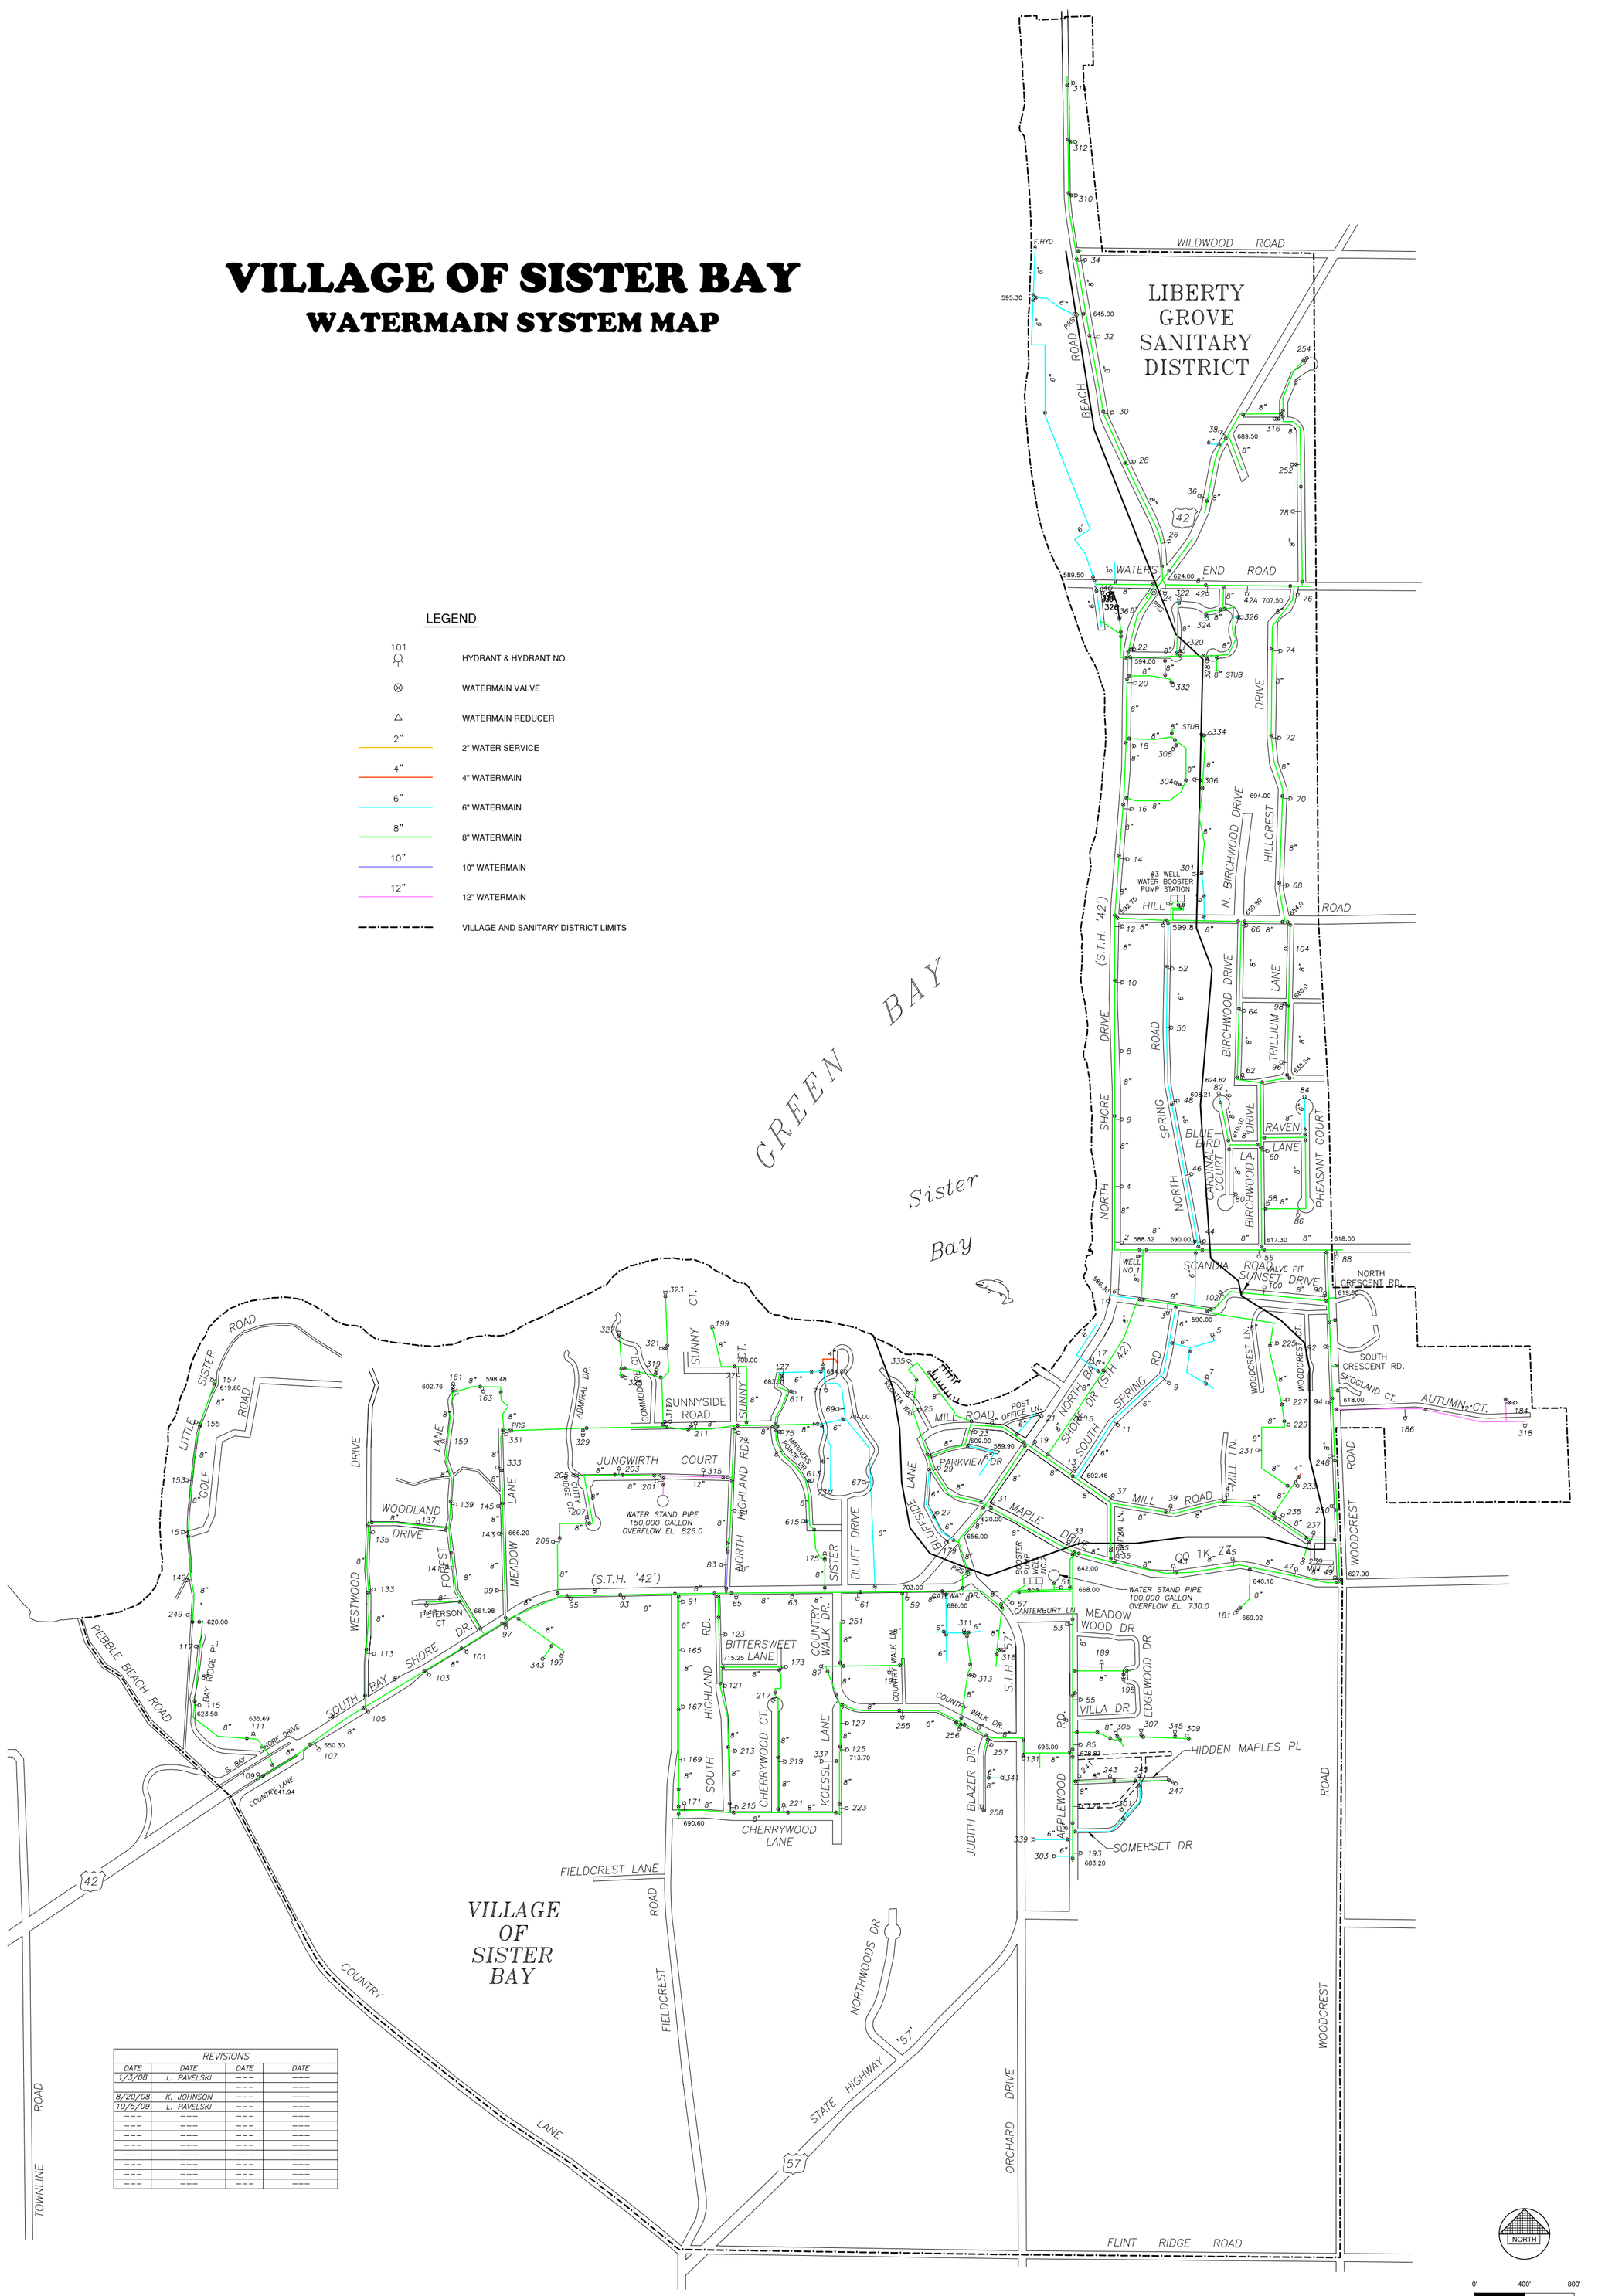

REVISIONS			
DATE	DATE	DATE	DATE
1/3/08	L. PAVELSKI	---	---
		---	---
8/20/08	K. JOHNSON	---	---
10/5/09	L. PAVELSKI	---	---
---	---	---	---
---	---	---	---
---	---	---	---
---	---	---	---
---	---	---	---
---	---	---	---
---	---	---	---
---	---	---	---

R:\0200\0282\0282050\dwg\Sister Bay Overall Utility Map.dwg (Layout=Watermain)