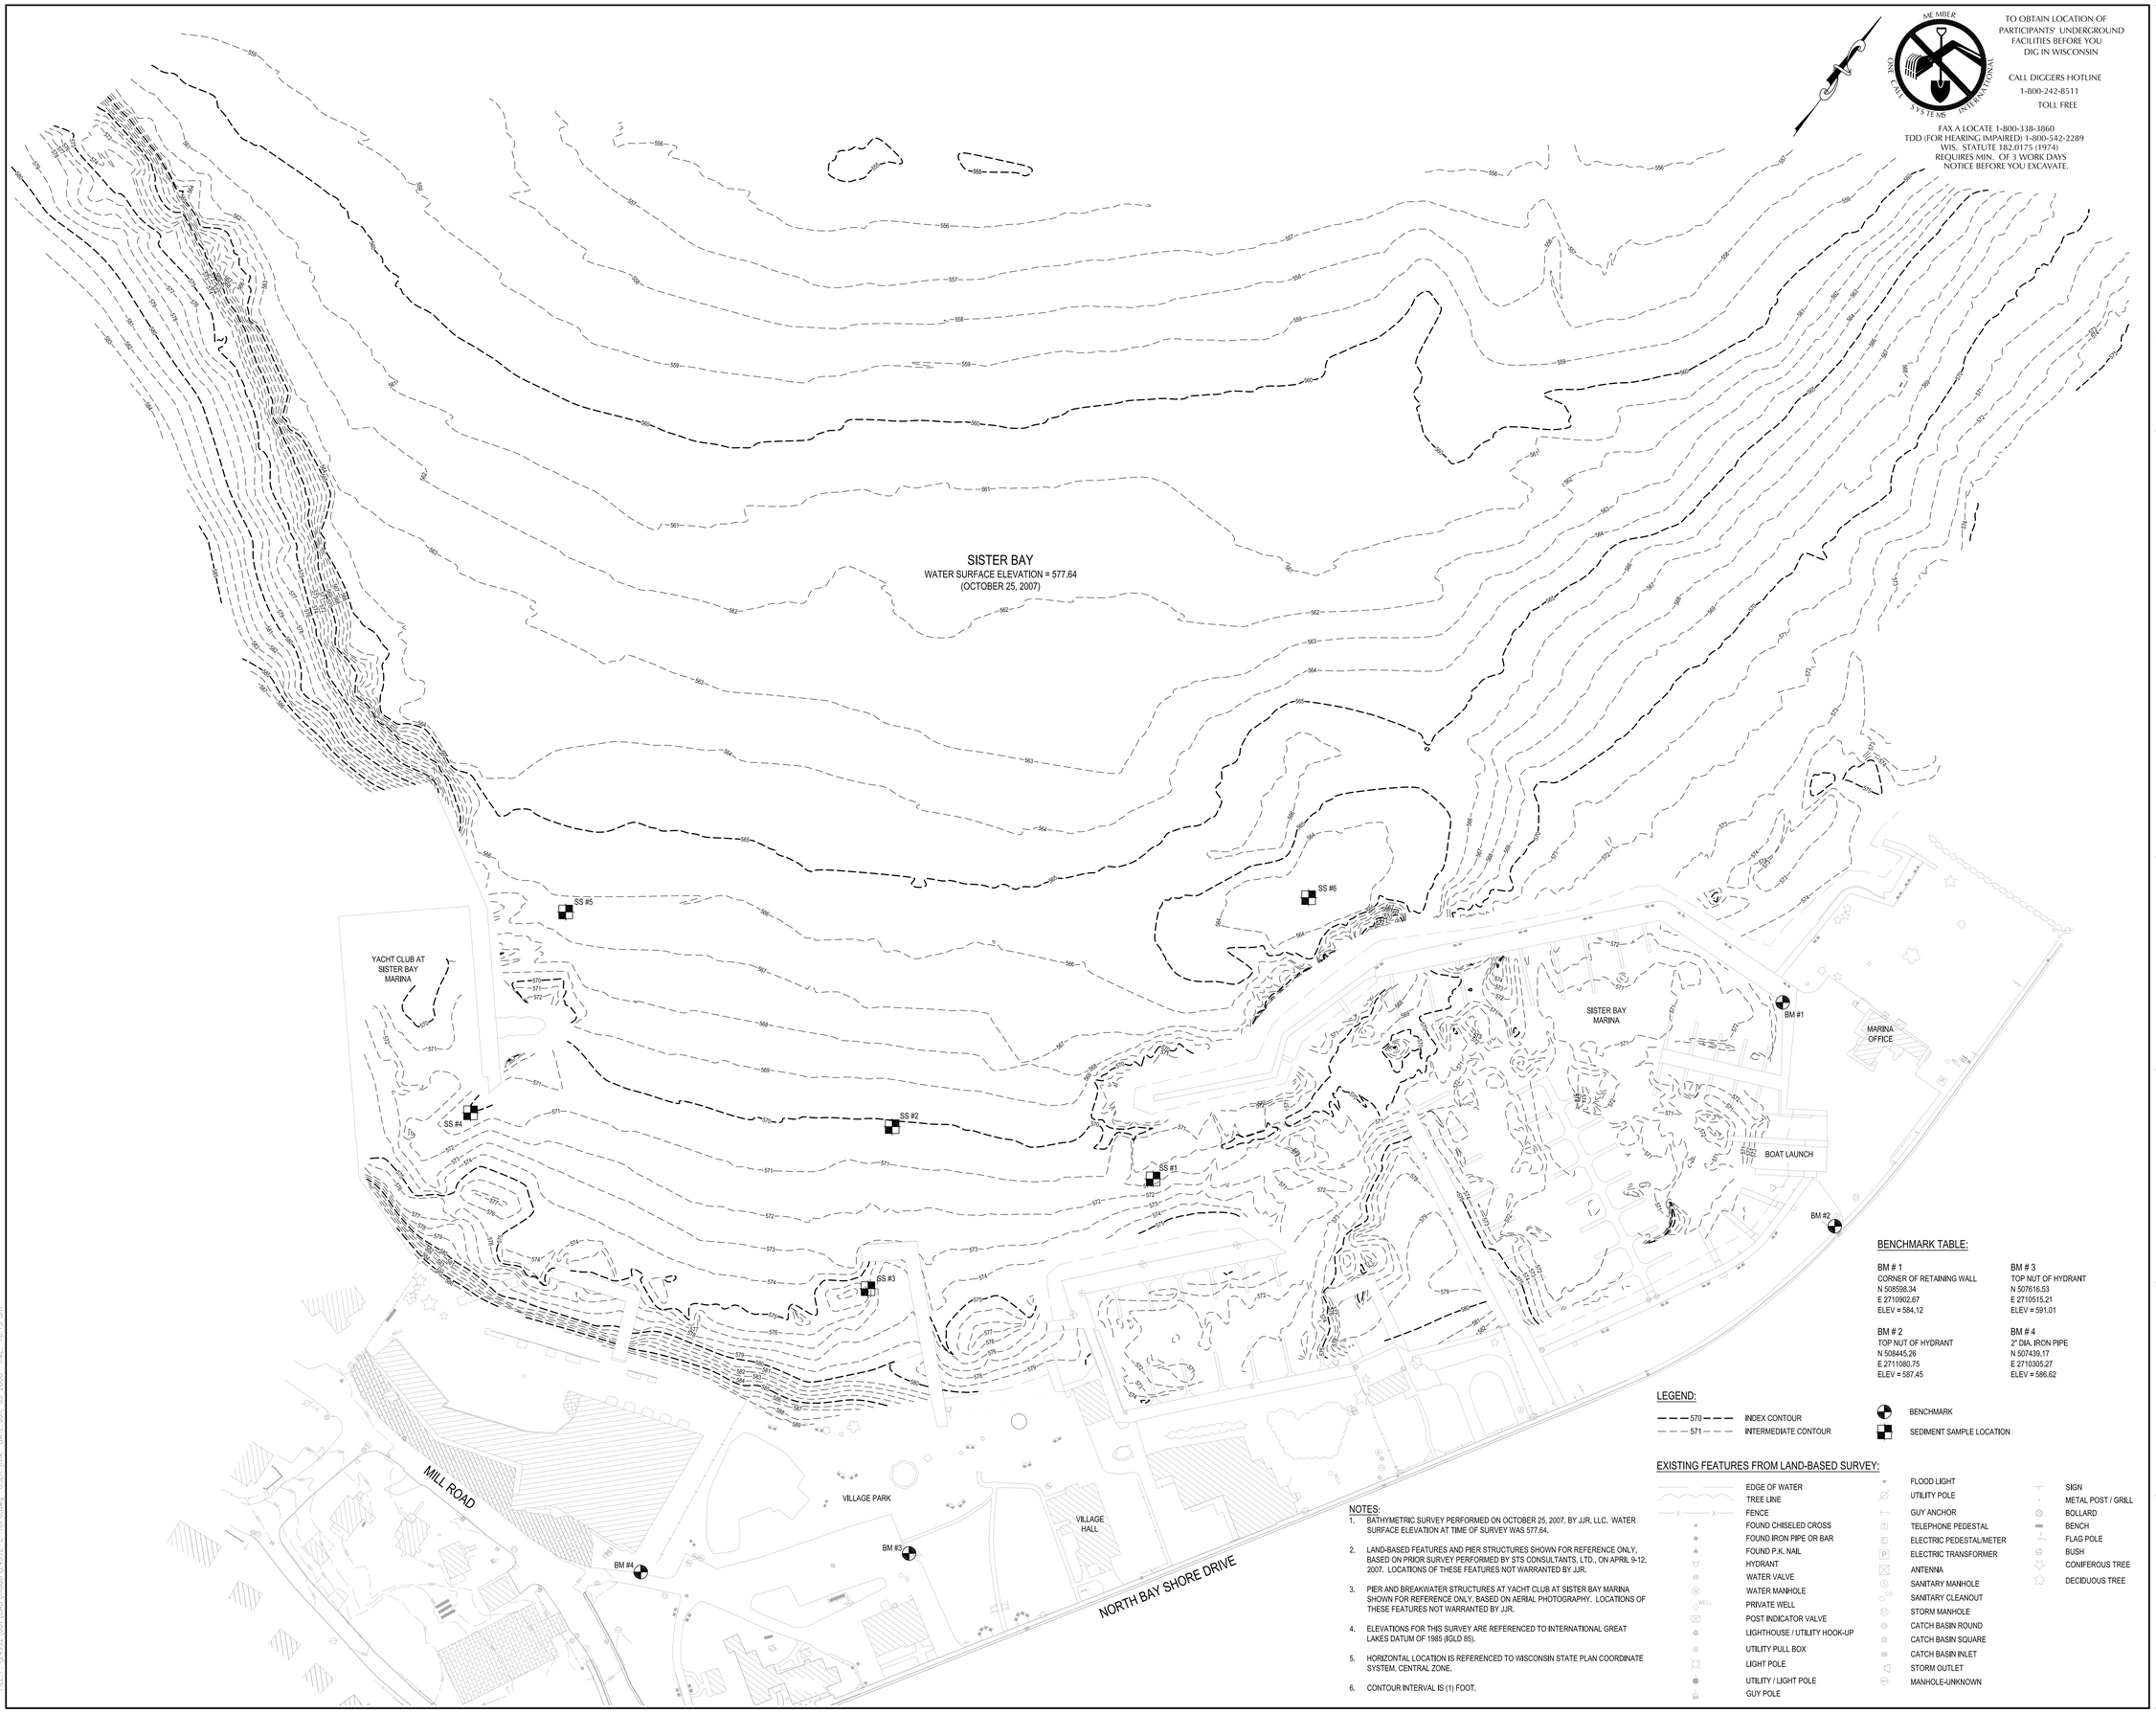

TO OBTAIN LOCATION OF PARTICIPANTS' UNDERGROUND FACILITIES BEFORE YOU DIG IN WISCONSIN

CALL DIGGERS HOTLINE
1-800-242-8511
TOLL FREE

FAX A LOCATE 1-800-338-3860
TDD (FOR HEARING IMPAIRED) 1-800-542-2289
WIS. STATUTE 182.0175 (1974)
REQUIRES MIN. OF 3 WORK DAYS
NOTICE BEFORE YOU EXCAVATE.

BENCHMARK TABLE:

BM # 1	BM # 3
CORNER OF RETAINING WALL	TOP NUT OF HYDRANT
N 508598.34	N 507616.53
E 2710902.67	E 2710515.21
ELEV = 584.12	ELEV = 591.01
BM # 2	**BM # 4**
TOP NUT OF HYDRANT	2" DIA. IRON PIPE
N 508445.26	N 507439.17
E 2711080.75	E 2710305.27
ELEV = 587.45	ELEV = 586.62

LEGEND:

- 570 — INDEX CONTOUR
- 571 — INTERMEDIATE CONTOUR
- BENCHMARK
- SEDIMENT SAMPLE LOCATION

EXISTING FEATURES FROM LAND-BASED SURVEY:

- EDGE OF WATER
- TREE LINE
- FENCE
- FOUND CHISELED CROSS
- FOUND IRON PIPE OR BAR
- FOUND P.K. NAIL
- HYDRANT
- WATER VALVE
- WATER MANHOLE
- WELL — PRIVATE WELL
- POST INDICATOR VALVE
- LIGHTHOUSE / UTILITY HOOK-UP
- UTILITY PULL BOX
- LIGHT POLE
- UTILITY / LIGHT POLE
- GUY POLE
- FLOOD LIGHT
- UTILITY POLE
- GUY ANCHOR
- TELEPHONE PEDESTAL
- ELECTRIC PEDESTAL/METER
- ELECTRIC TRANSFORMER
- ANTENNA
- SANITARY MANHOLE
- SANITARY CLEANOUT
- STORM MANHOLE
- CATCH BASIN ROUND
- CATCH BASIN SQUARE
- CATCH BASIN INLET
- STORM OUTLET
- MANHOLE-UNKNOWN
- SIGN
- METAL POST / GRILL
- BOLLARD
- BENCH
- FLAG POLE
- BUSH
- CONIFEROUS TREE
- DECIDUOUS TREE

NOTES:

1. BATHYMETRIC SURVEY PERFORMED ON OCTOBER 25, 2007, BY JJR, LLC. WATER SURFACE ELEVATION AT TIME OF SURVEY WAS 577.64.
2. LAND-BASED FEATURES AND PIER STRUCTURES SHOWN FOR REFERENCE ONLY, BASED ON PRIOR SURVEY PERFORMED BY STS CONSULTANTS, LTD., ON APRIL 9-12, 2007. LOCATIONS OF THESE FEATURES NOT WARRANTED BY JJR.
3. PIER AND BREAKWATER STRUCTURES AT YACHT CLUB AT SISTER BAY MARINA SHOWN FOR REFERENCE ONLY, BASED ON AERIAL PHOTOGRAPHY. LOCATIONS OF THESE FEATURES NOT WARRANTED BY JJR.
4. ELEVATIONS FOR THIS SURVEY ARE REFERENCED TO INTERNATIONAL GREAT LAKES DATUM OF 1985 (IGLD 85).
5. HORIZONTAL LOCATION IS REFERENCED TO WISCONSIN STATE PLAN COORDINATE SYSTEM, CENTRAL ZONE.
6. CONTOUR INTERVAL IS (1) FOOT.

SISTER BAY HYDROGRAPHIC MAP

SISTER BAY, WISCONSIN

Performed For:

VILLAGE OF SISTER BAY

JJR
landscape architecture
planning
urban design
civil engineering
environmental science

JJR, LLC
625 WILLIAMSON STREET,
MADISON, WISCONSIN 53703
608.251.1177 T
608.251.6147 F
www.jjr-us.com

ISSUED FOR	REV	DATE
CLIENT REVIEW	1	01/09/2008

SEALS AND SIGNATURES

KEY PLAN

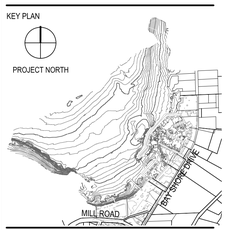

DRAWING TITLE

HYDROGRAPHIC MAP

0 30' 60' 120'
SCALE IN FEET
1" = 60'

SCALE 24992.001

PROJECT NUMBER

DRAWING NUMBER 1

FILE:P:\24992\001\CAD\model\24992-C-TOPO.dwg USER: jfink DATE: Jan. 09 2008 TIME: 10:13 am